Revision	Description	Date
1	Planning Issue	Sep 09

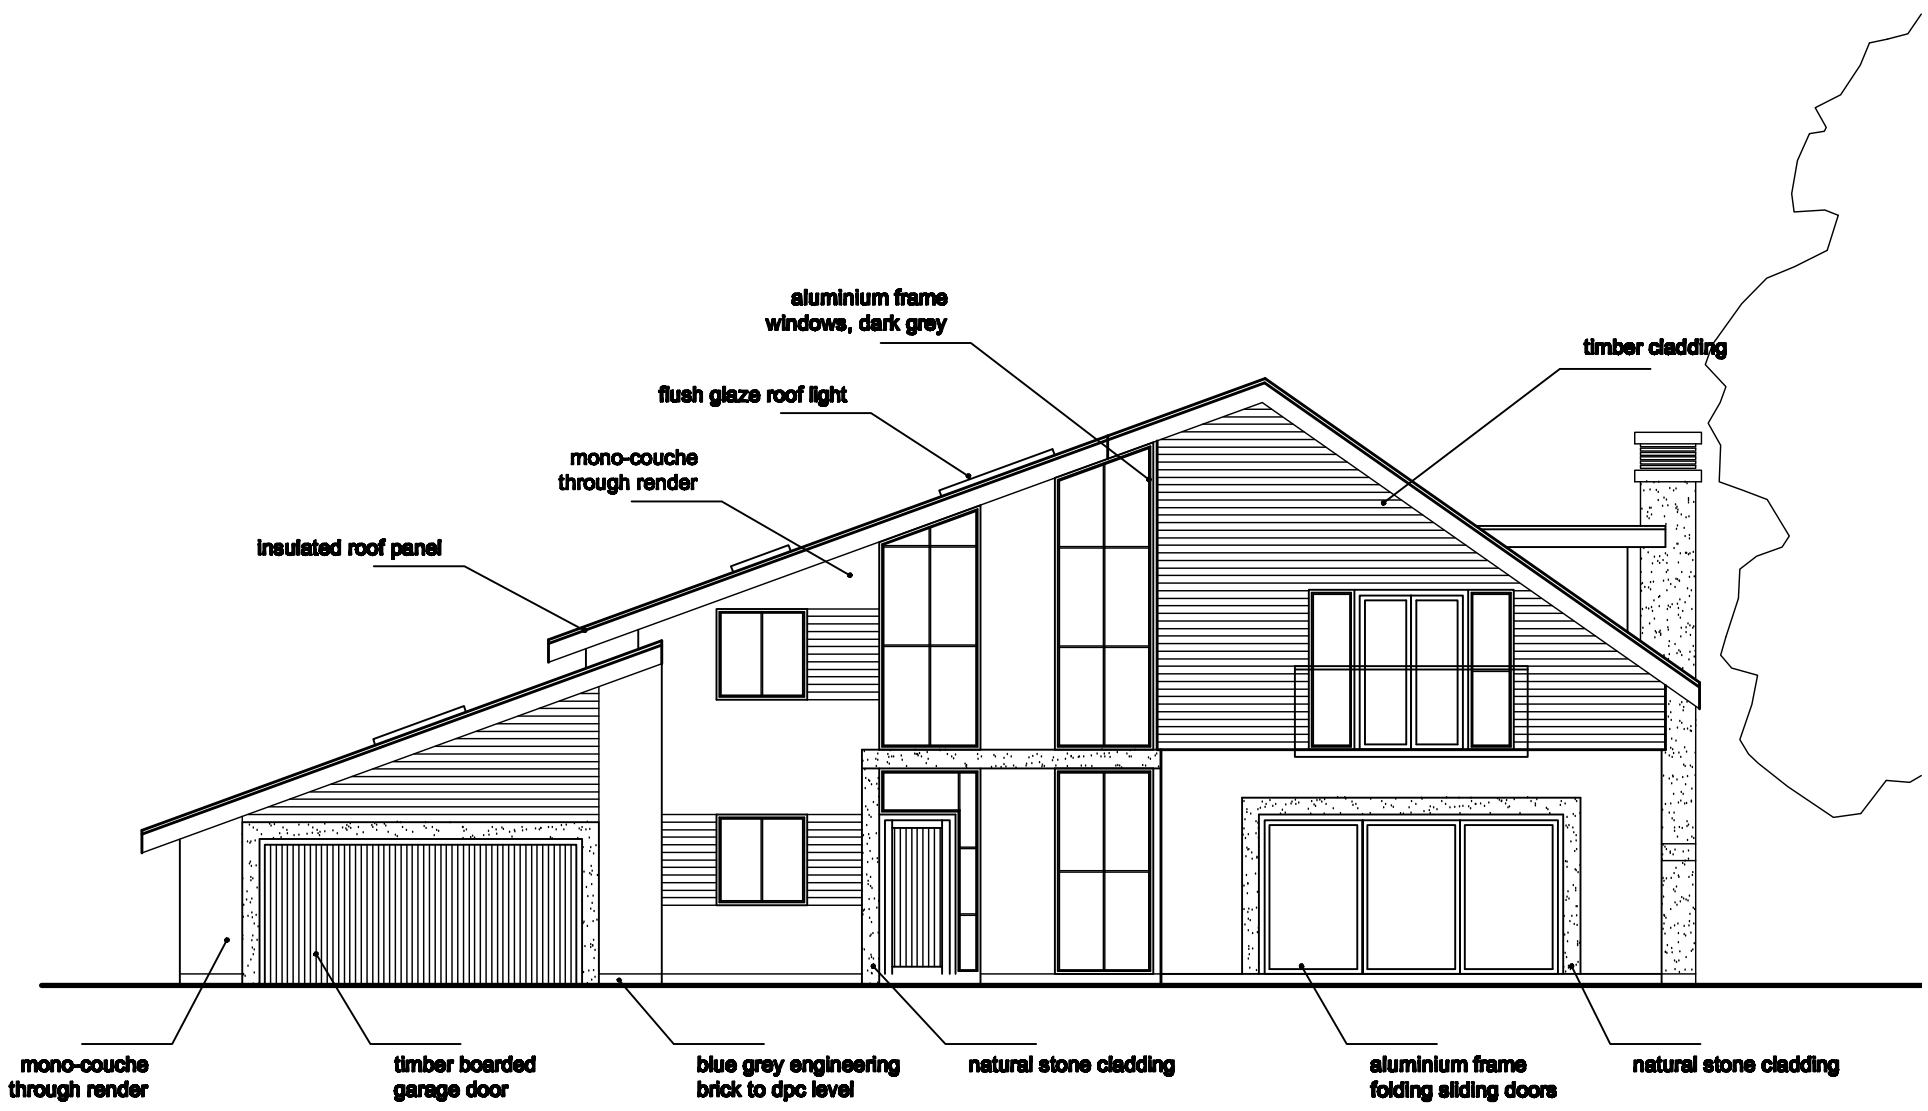

FRONT ELEVATION

nc homes
architects

1st Floor Suite, The Island, St Anns Parade, Wilmslow, Cheshire. SK9 1HG
Tel: 01625 [illegible] Fax: 01625 [illegible] e-mail: [illegible]

Project: New Dwelling at 26 Fold Lane, Biddulph			
Drawing: Proposed Front Elevation			
Proj No: 2806	Dwg No: 301	Checked:	Rev: 1
Drawn by: YWL	Scale: 1:100 @ A3	Date: Jul 2009	

Figured dimensions to be followed in preference to scaled. All dimensions to be checked on site, in the event of any discrepancy refer to the Architect. This drawing remains the copyright of the Architect and may not be copied in whole or part without prior written consent

new dwelling at Fold Lane