



ELEVATION A

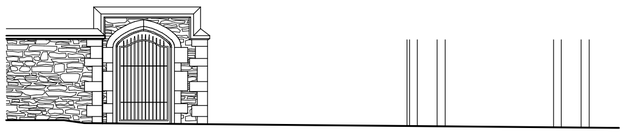


ELEVATION B

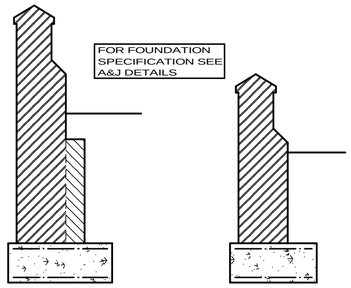

SECTION A-A

SECTION B-B

DEMOLISH EXTG WALL TO EXTENTS SHOWN, REBUILD USING EXISTING STONE. MAKE GOOD PAVINGS TO FRONT AND REAR OF WALL.

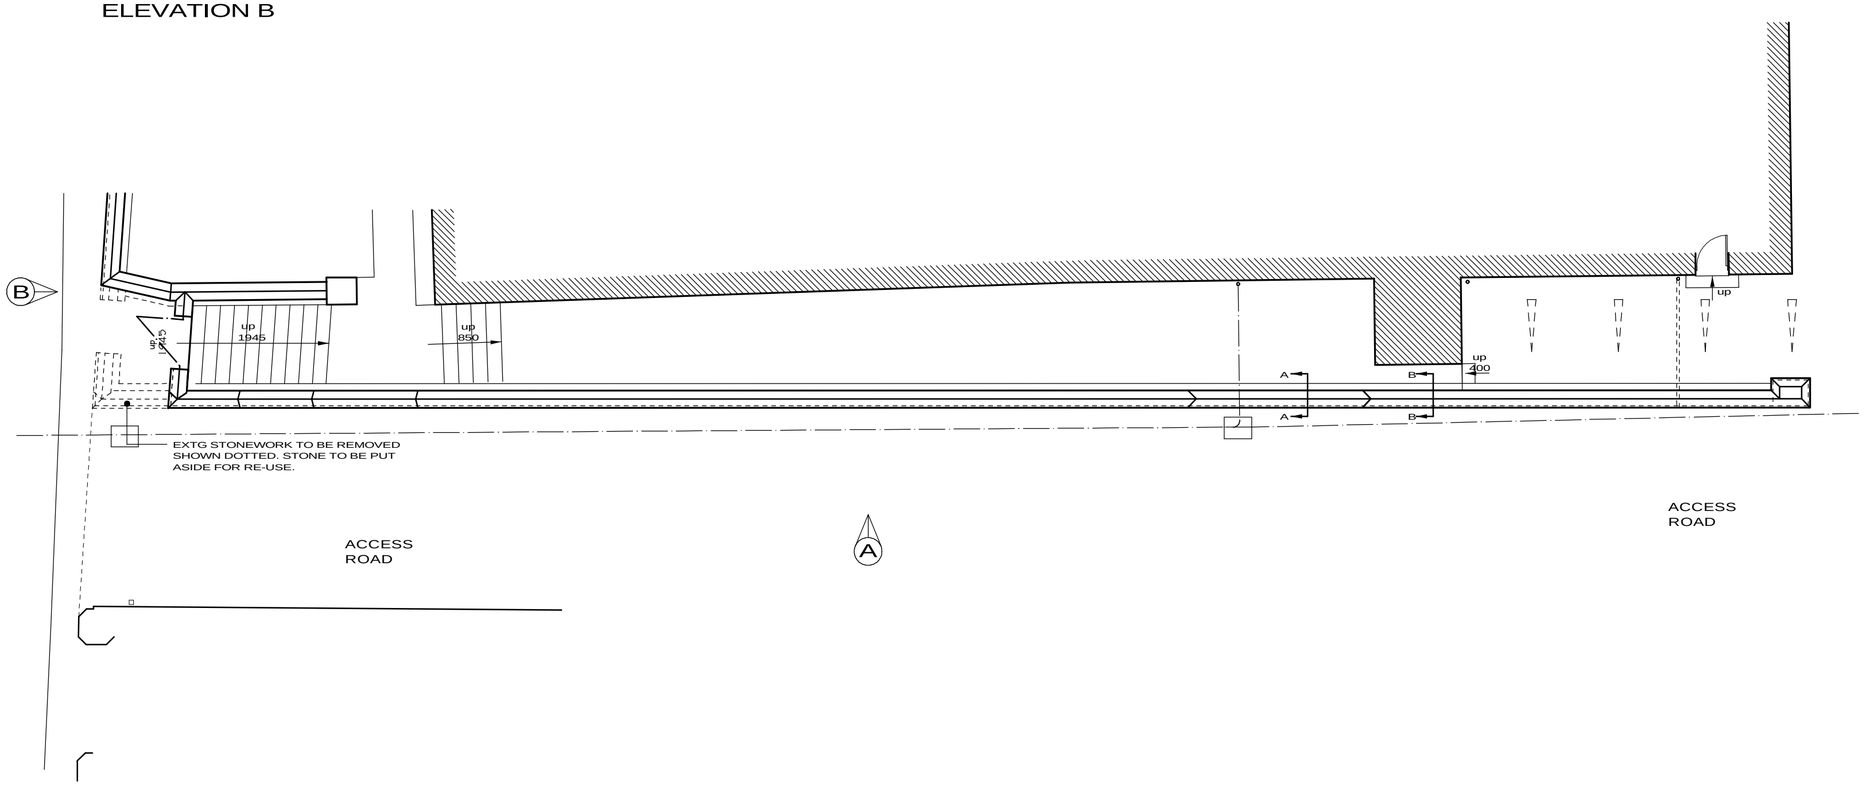

REV A- 15/12/09- GATE ADDED. PART WALL DEMOLITION OMITTED.

wood | goldstraw | yorath

ARCHITECTS QUANTITY SURVEYORS PLANNING SUPERVISORS

Churchill House, Regent Road, Stoke on Trent, ST1 3RH.

Tel:01782 208000 Fax:01782 208712

E-Mail : info@woodgoldstraw.co.uk

Drawing no. 745-17-02A	Scale. 1:100
Drawn. A.ALLSOPP	Revision. A
Date. 28/04/2008	
Sheet Size. A2 SIZE	

Client.

ALL SAINTS CE CHURCH
SOUTHBANK STREET
LEEK

Project.

PROPOSED ALTERATIONS TO WALL

PROPOSED PLANS AND ELEVATIONS

Copyright. Wood Goldstraw & Yorath.

Contractors are to check all dimensions on site and refer any discrepancies to the Architects immediately.

PDF created with pdfFactory Pro trial version www.pdffactory.com