The Priory - SP1

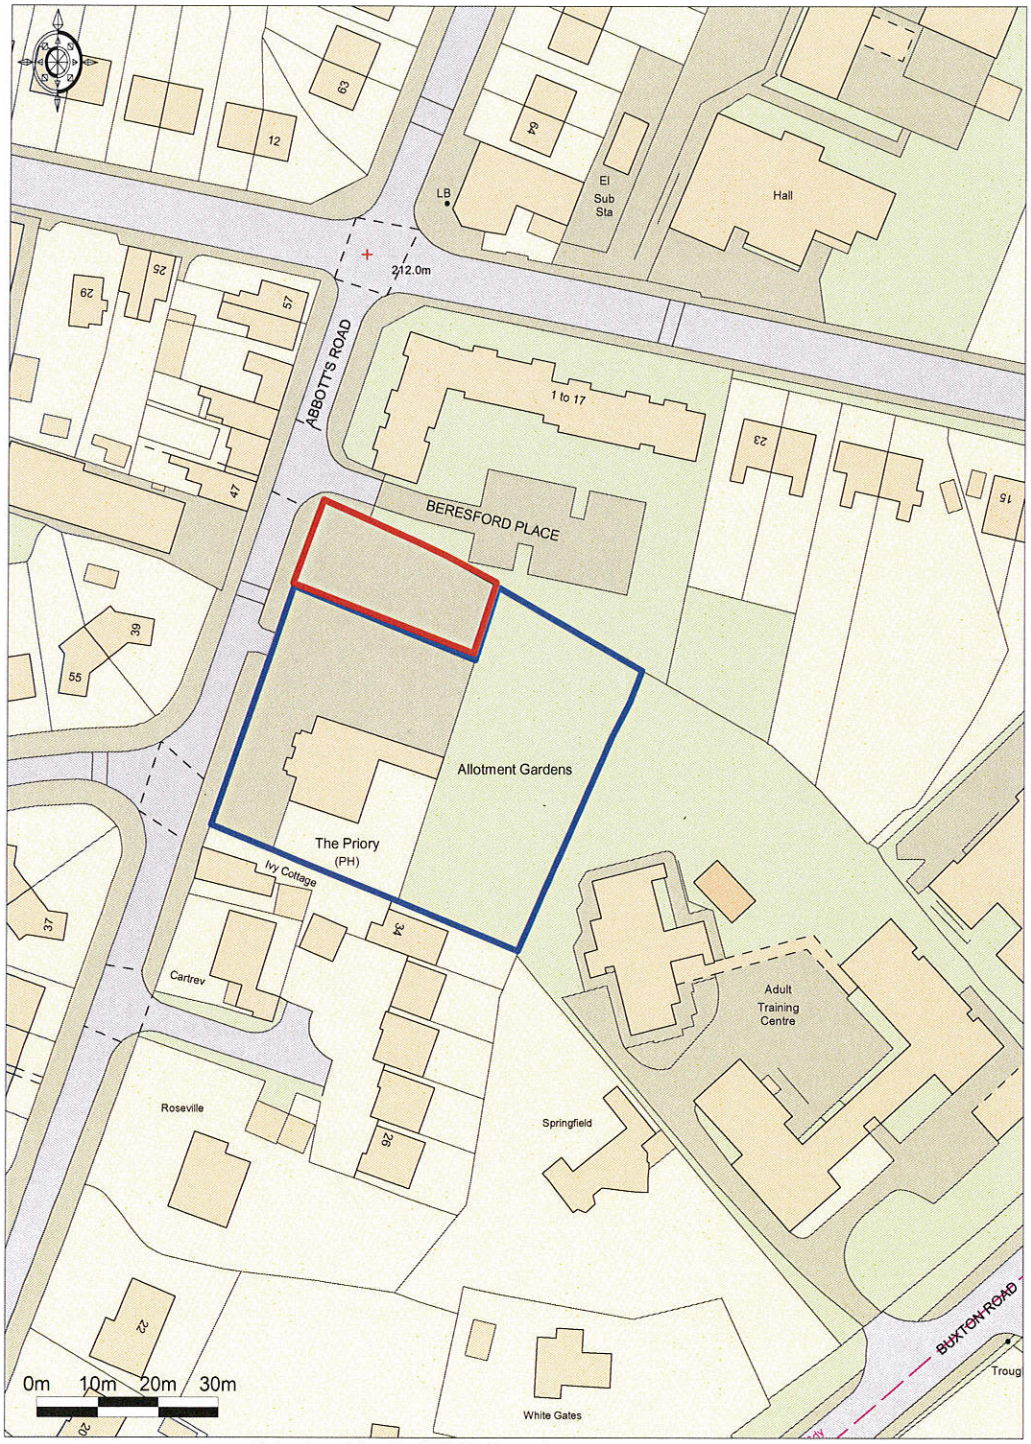

Promap®
Ordnance Survey © Crown Copyright 2016. All rights reserved.
Licence number 100022432. Plotted Scale - **1:1250**

Location Plan