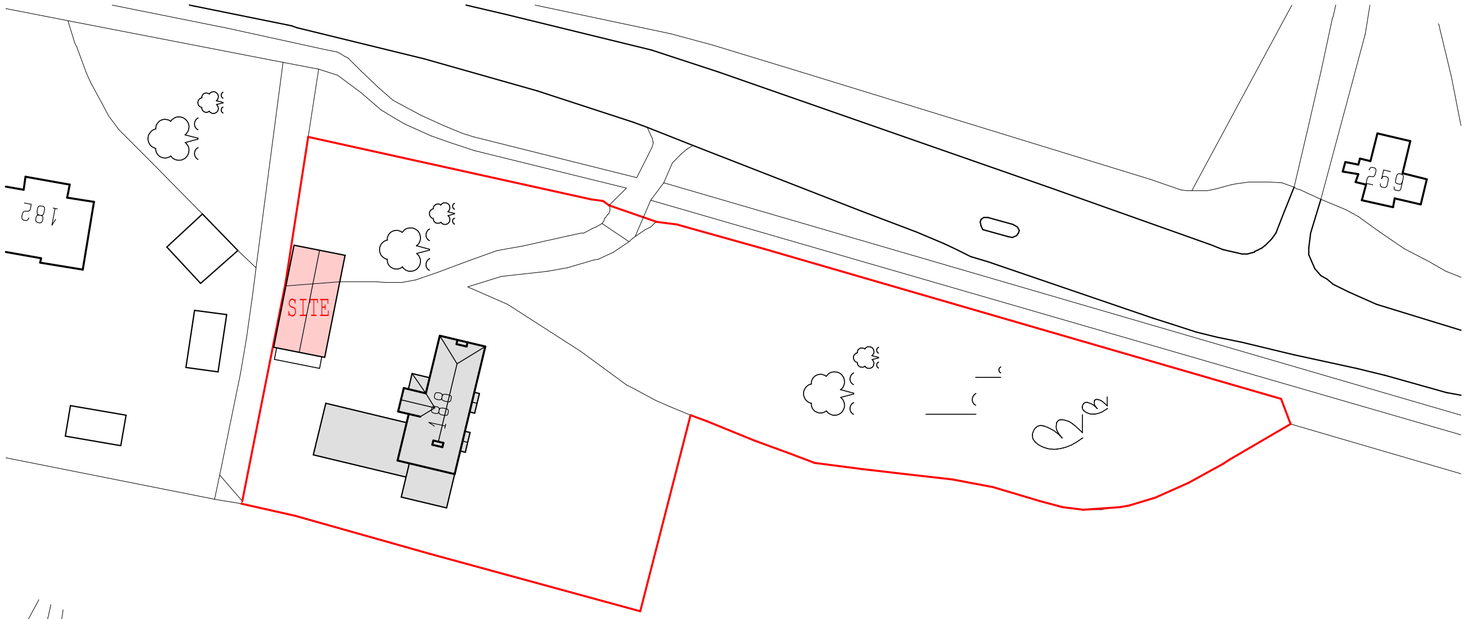

Block Plan



scale bar @ 1:500

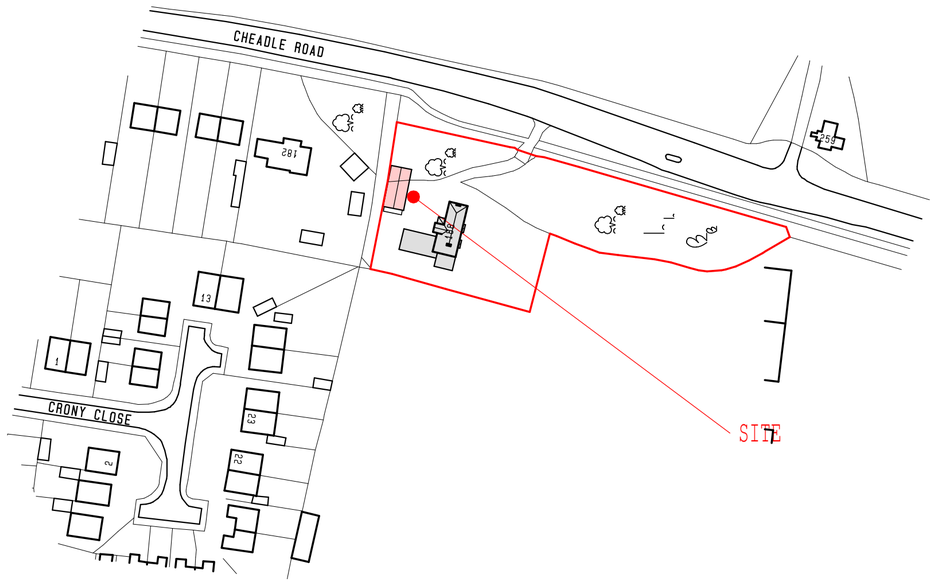

Location Plan

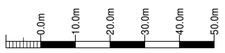

scale bar @ 1:1250

Ordnance Survey, (c) Crown Copyright 2011. All rights reserved. Licence number 100020449

Mr E Dawson

PROPOSED GARAGE
THE SPINNEY, 188 CHEADLE ROAD,
CHEDDLETON, STAFFORDSHIRE
ST13 7BD

PLANNING APPLICATION
LOCATION AND BLOCK PLANS

Date	Sheet	Scale
OCTOBER 2016	A2	1:1250 + 1:500
Drg No.	Rev.	Drawn
2016-2177-02	-	RG

A -

SAMMONS Architectural LIMITED
Chartered Institute of Architectural Technologists Registered Practice
10 Cawdry Buildings, Fountain Street, Leek. ST13 6JP
Telephone: 01538 386002
E-mail: info@sammonsltd.co.uk
Web: www.sammonsltd.co.uk

This drawing is copyright. Do not scale.
All dimensions must be checked prior to commencement.