rown copyright. All rights reserved. Licence number WL6472

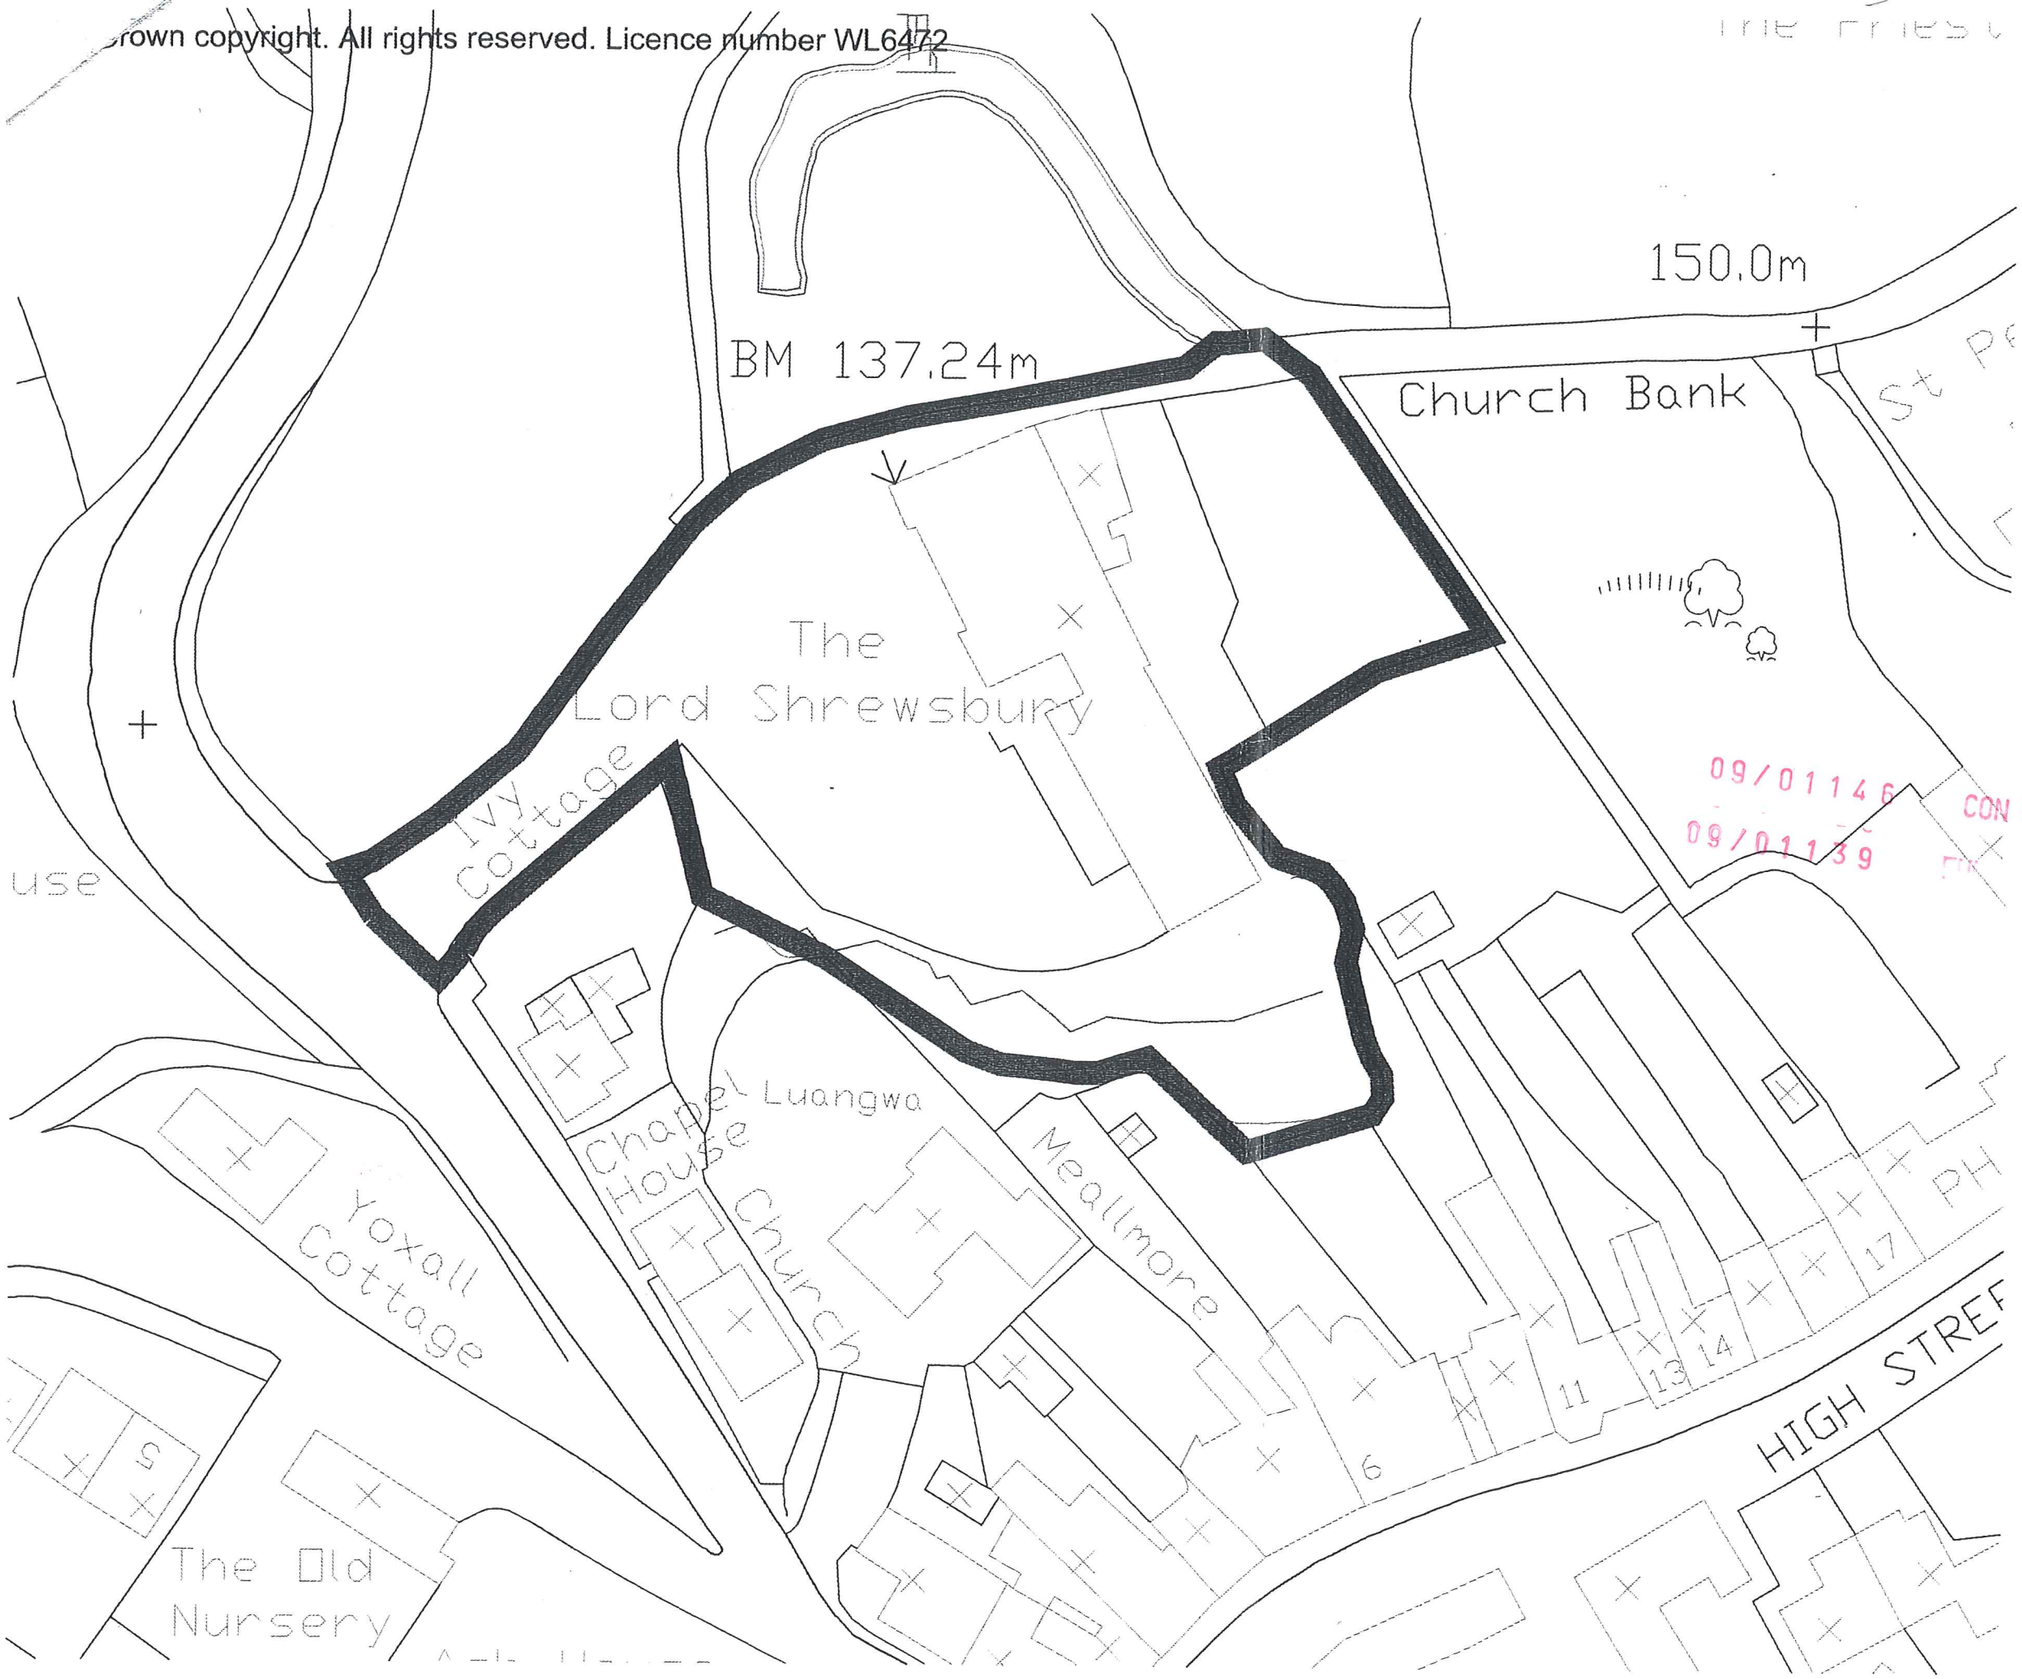

Emery Planning Partnership

4 South Park Court T:01625 433881
Hobson Street F: 01625 511457
Macclesfield E: info@epp-planning.com
Cheshire SK11 8BS W: www.epp-planning.co.uk

Site Address

The Lord Shrewsbury,
New Road,
Alton,
Staffs
ST10 4HF

LOCATION PLAN

Date	Drawing Ref.
05-06-2008	7728
Scale	Drawing No.
1:500@A3	2