

EXISTING SOUTH WEST ELEVATION
Scale 1:100

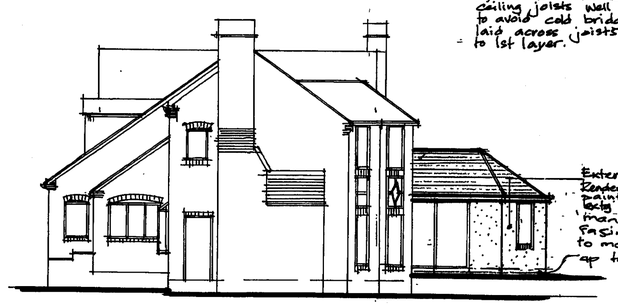

PROPOSED SOUTH WEST ELEVATION
Scale 1:100

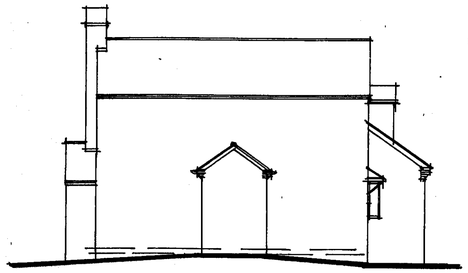

EXISTING NORTH EAST ELEVATION
Scale 1:100

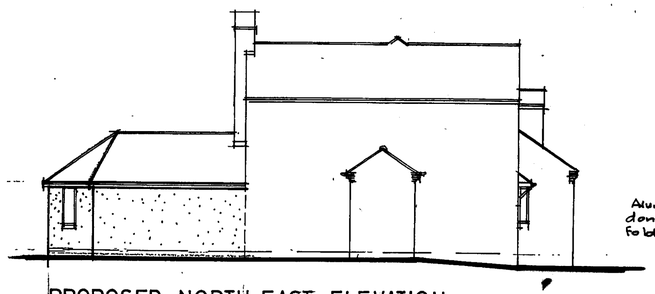

PROPOSED NORTH EAST ELEVATION
Scale 1:100

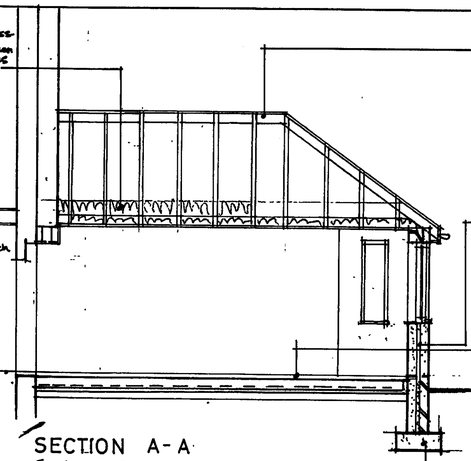

SECTION A-A
Scale 1:50

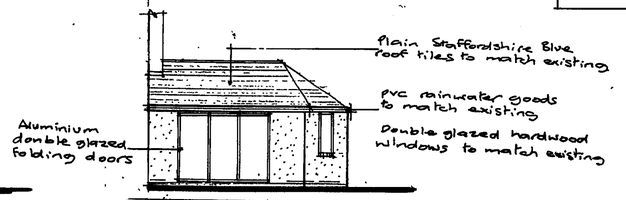

SOUTH WEST ELEVATION OF EXTENSION
Scale 1:100

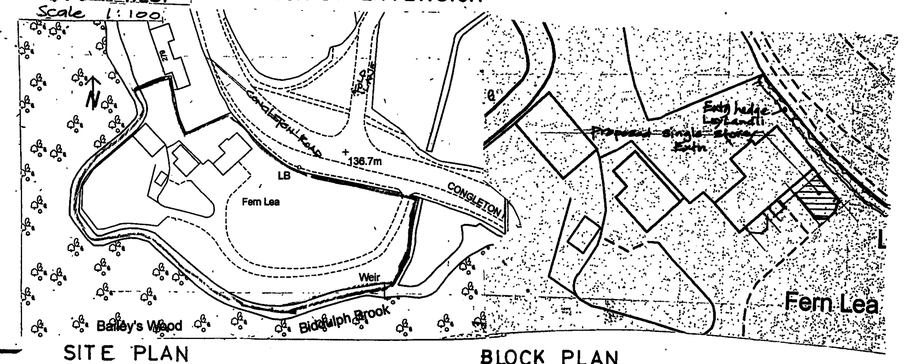

SITE PLAN
Scale 1:1250

BLOCK PLAN
Scale 1:500



EXISTING SOUTH EAST ELEVATION
Scale 1:100

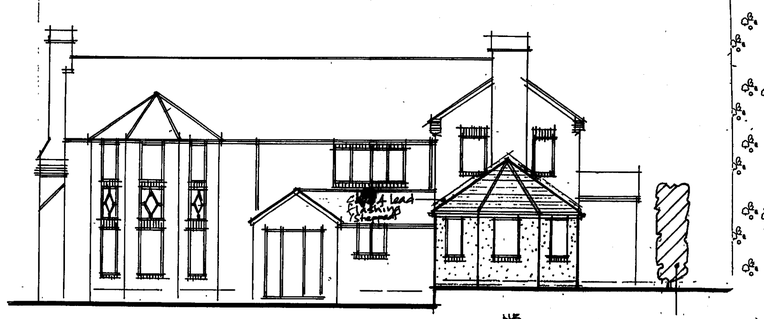

PROPOSED SOUTH EAST ELEVATION
Scale 1:100

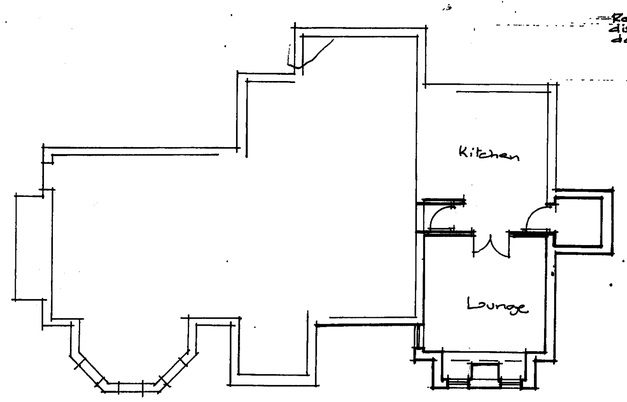

EXISTING GROUND FLOOR PLAN
Scale 1:100

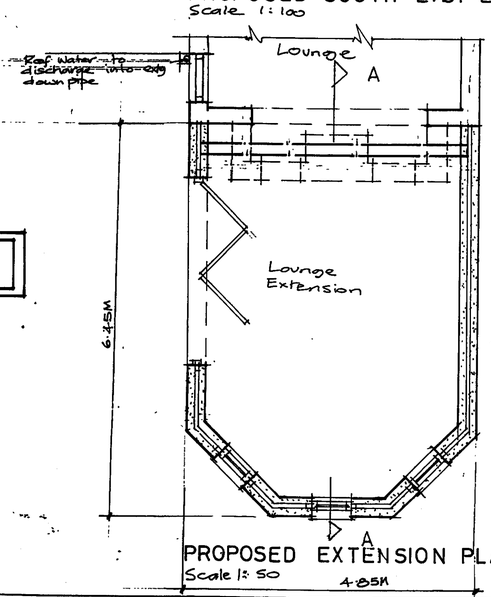

PROPOSED EXTENSION PLAN
Scale 1:50

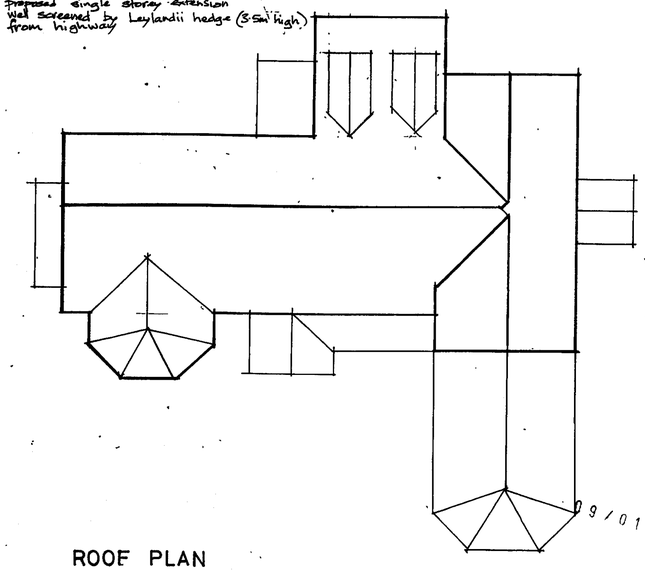

ROOF PLAN
Scale 1:100

09/01193/FUL 11 DEC 2009

Revisions

Mr R Dale
277 Congleton Road
Biddulph
Staffs Moorlands
ST8 7SE

JOB TITLE
Proposed lounge extension

ORIGIN	CHECKED	DATE	SCALE
JB		Nov 2009	AS SHOWN

DRAWING TITLE
Plans, elevations, section, site plan, block plan

JOB No. 0449 | DRAWING No. 01

AMI Supplies 1080