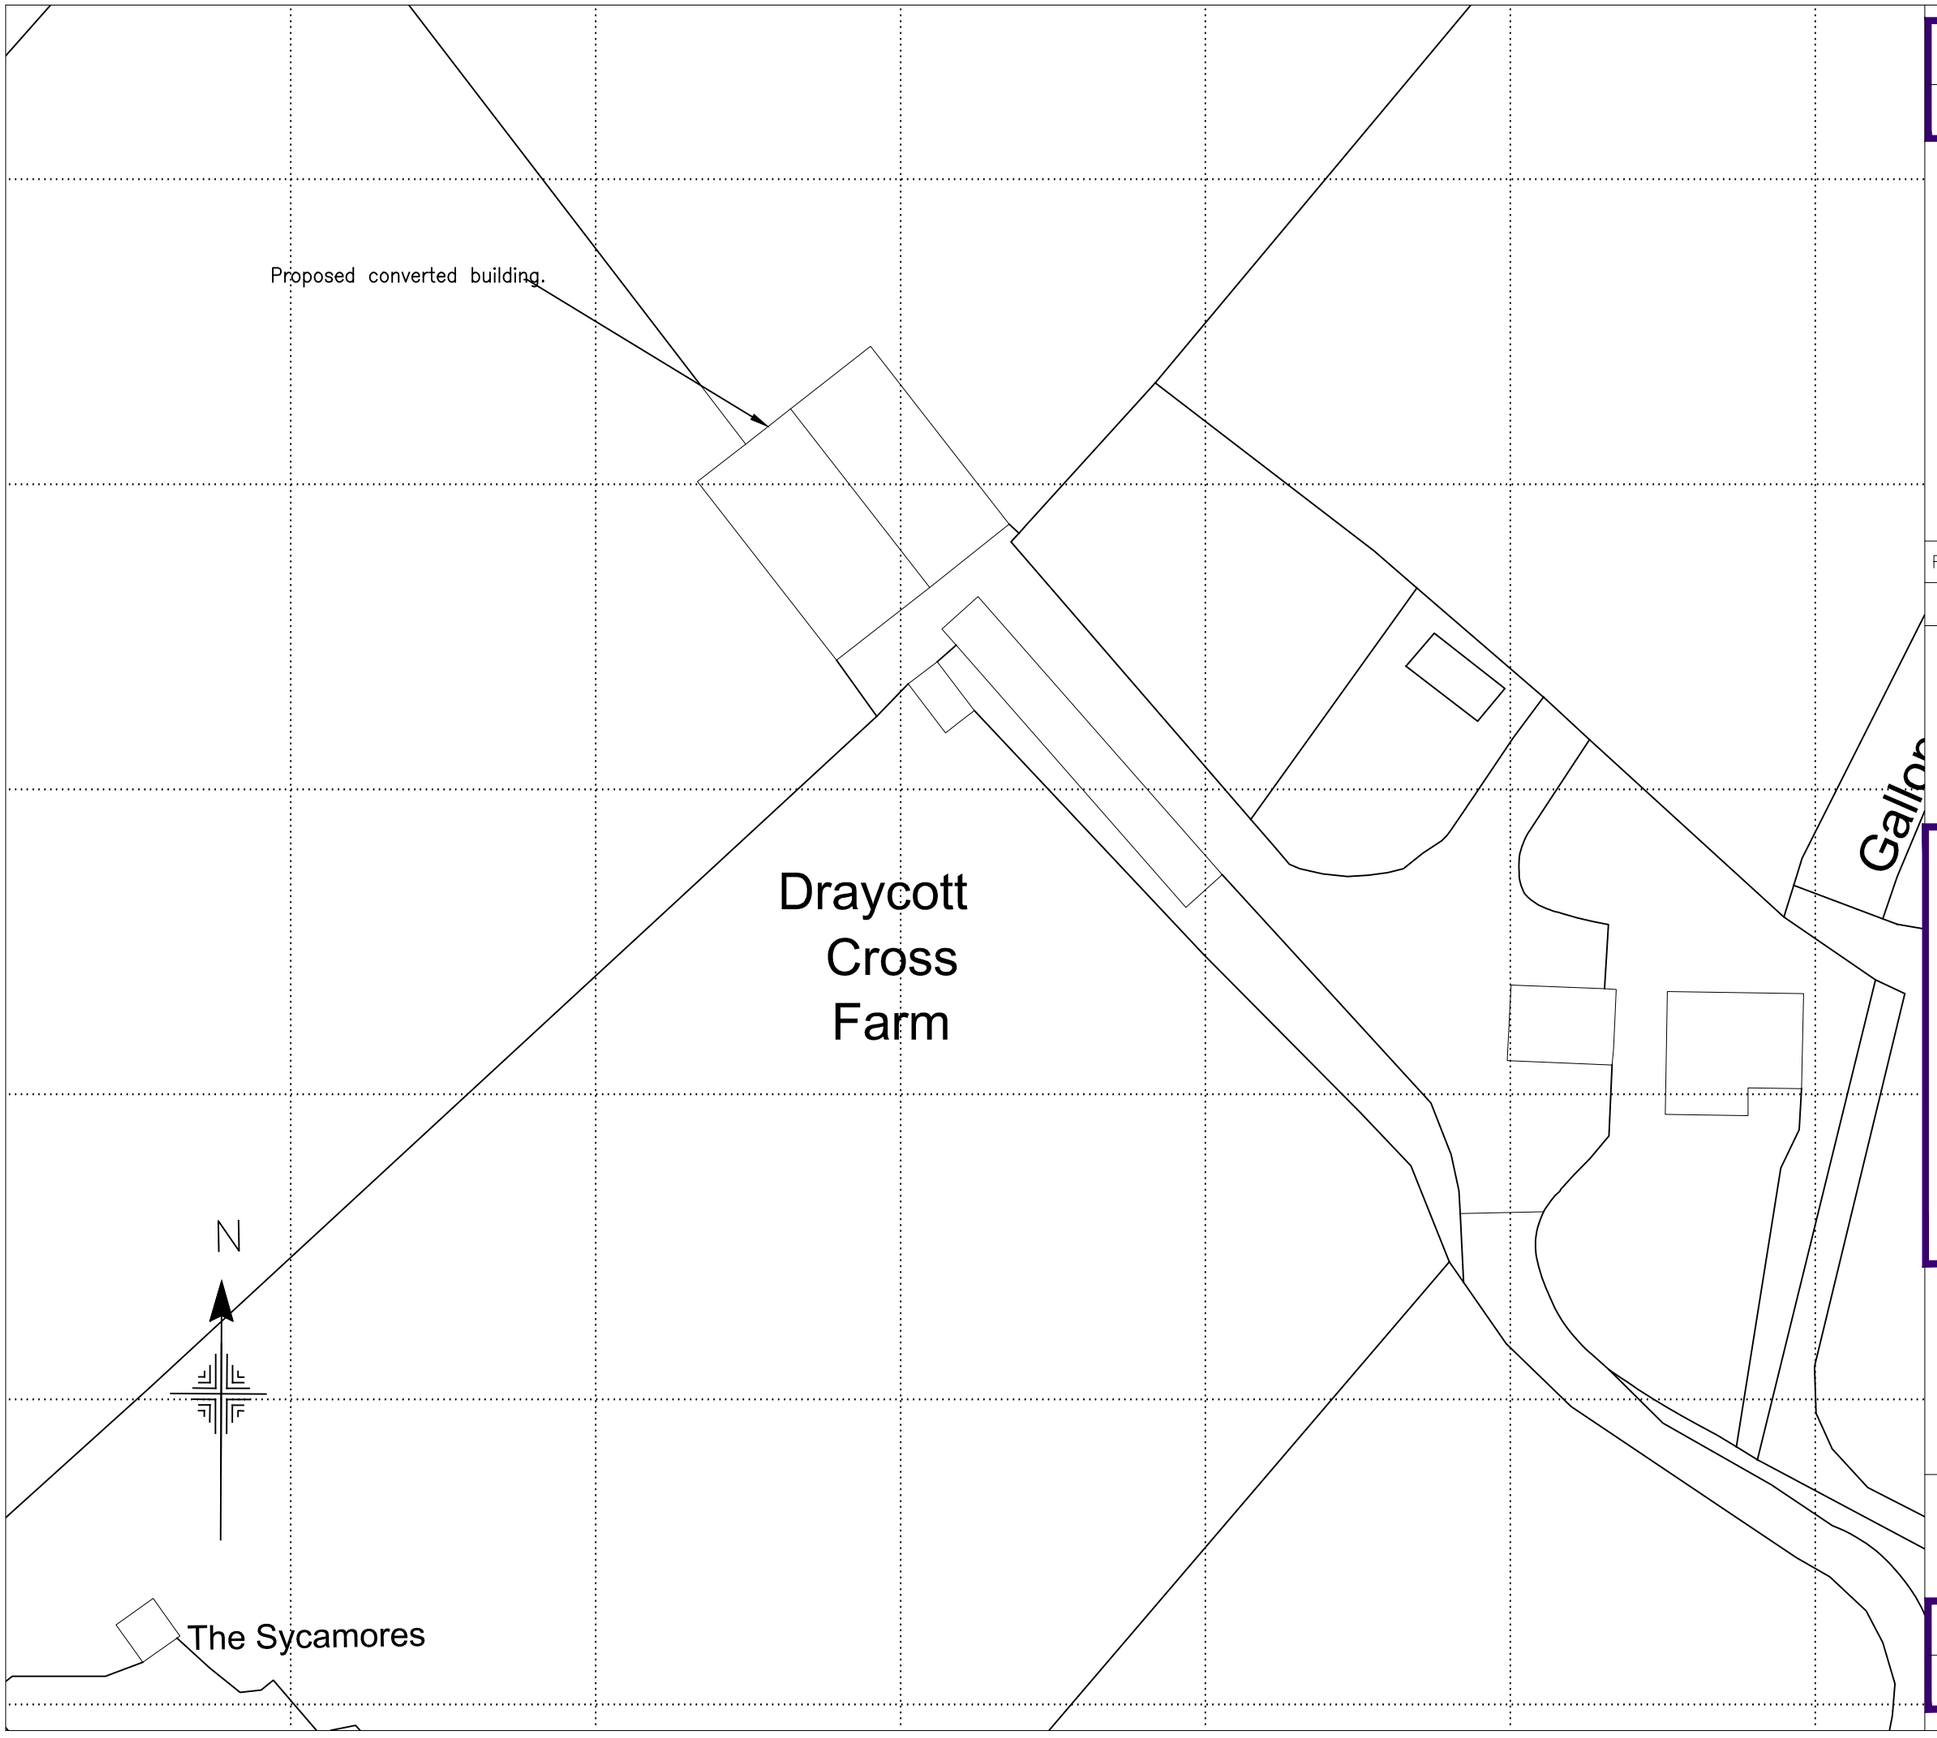


ALL ELEVATIONS ARE VIEWED FROM OUTSIDE UNLESS OTHERWISE STATED.

CONTRACT NUMBER: P-16066

.

REV	DATE	COMMENTS

CONTRACT :

Draycott Cross Farm,
Draycott Farm, Cheadle,
Staffs. ST10 2NT

PENN ARCHITECTURAL

26 Main Road, Ketley Bank,
Telford. TF2 0DH

Tel : 01952 375394
Email : info@pennarchitectural.co.uk
Website : www.pennarchitectural.co.uk

Chartered Institute of Architectural Technologists
Registered Practice

DRAWING TITLE :

Block Plan

SCALE A3	DRAWING ISSUE STATUS
1:1250	Planning

DRAWN N.P	DRAWING No.	REV
DATE 23.10.2016	DCF-006	.