Copyright of this drawing is vested in the Architect and it must not be copied or reproduced without consent. Figured dimensions only are to be taken from this drawing. All contractors must visit the site and be responsible for taking and checking all dimensions relative to their work. Hewitt&Carr Architects Ltd are to be advised of any variation between drawings and site conditions.
DO NOT SCALE OFF THIS DRAWING.....IF IN DOUBT ASK

Rev.	Drawn	Comments	Date

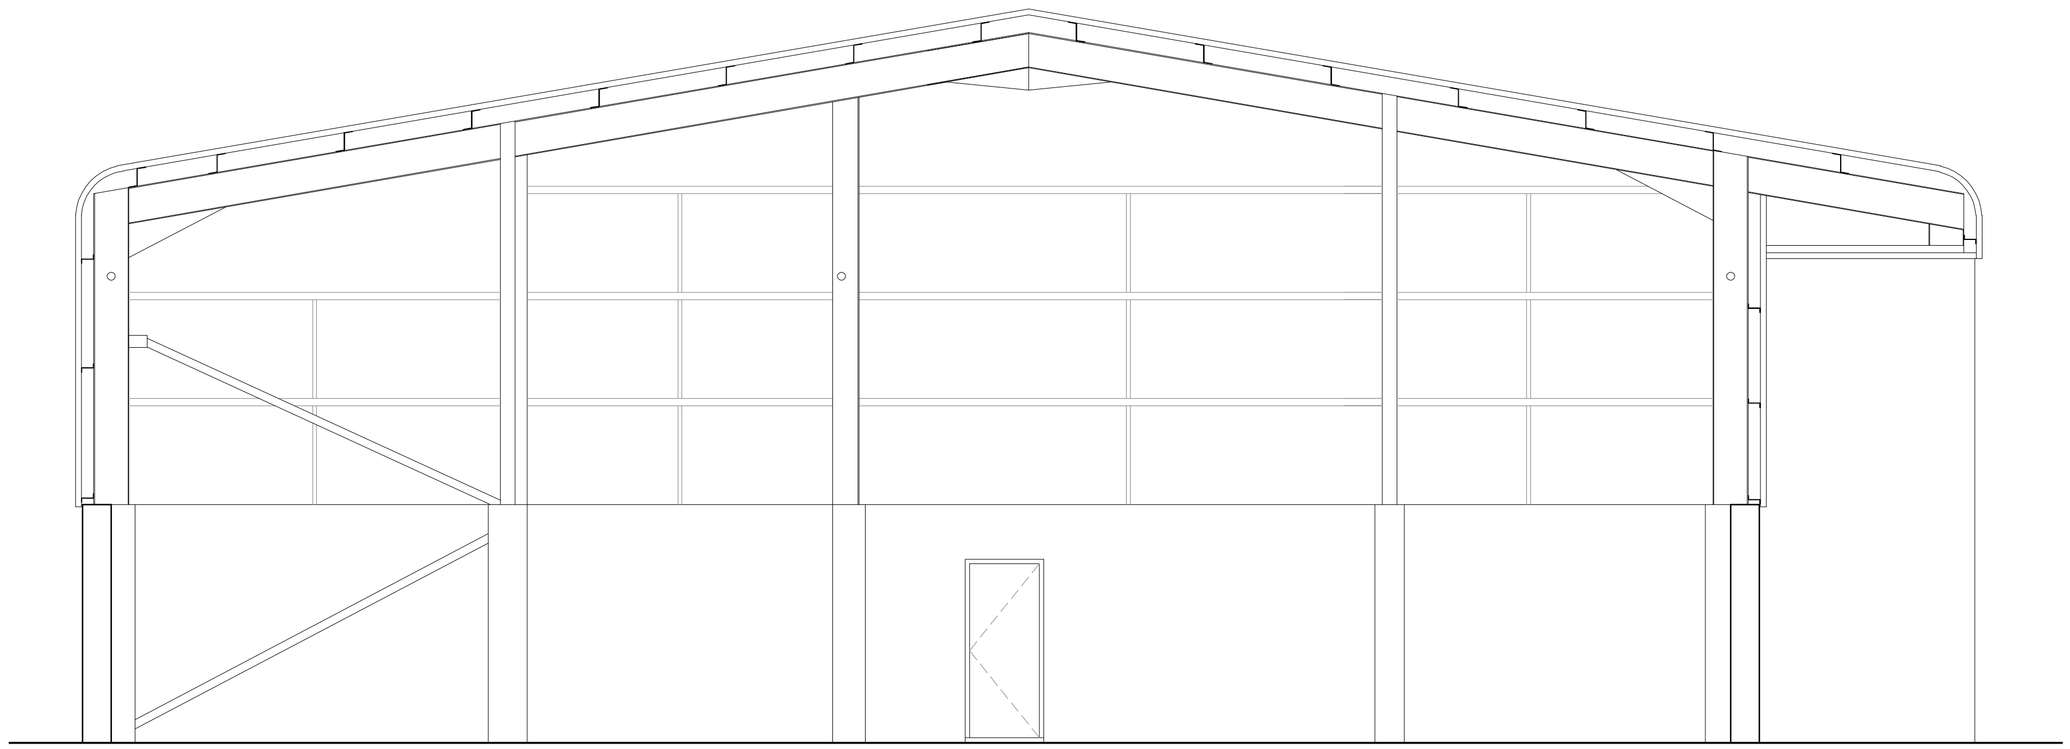

TYPICAL SECTION 1:50

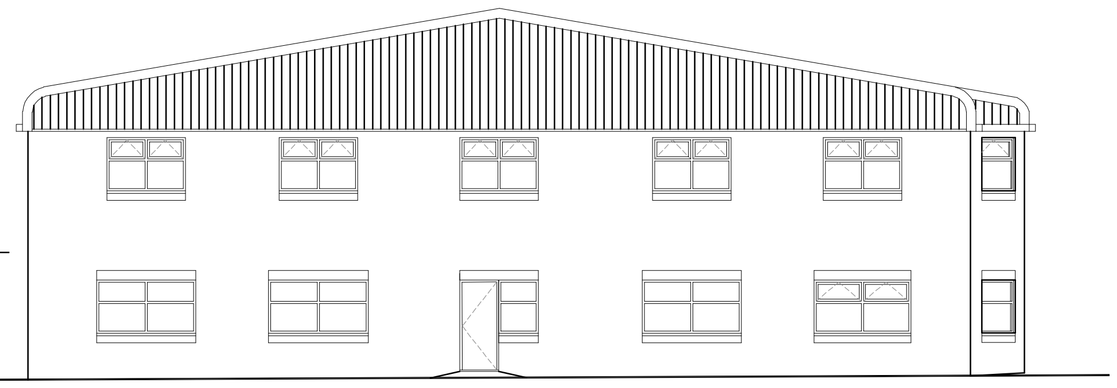

SIDE ELEVATION 1:100

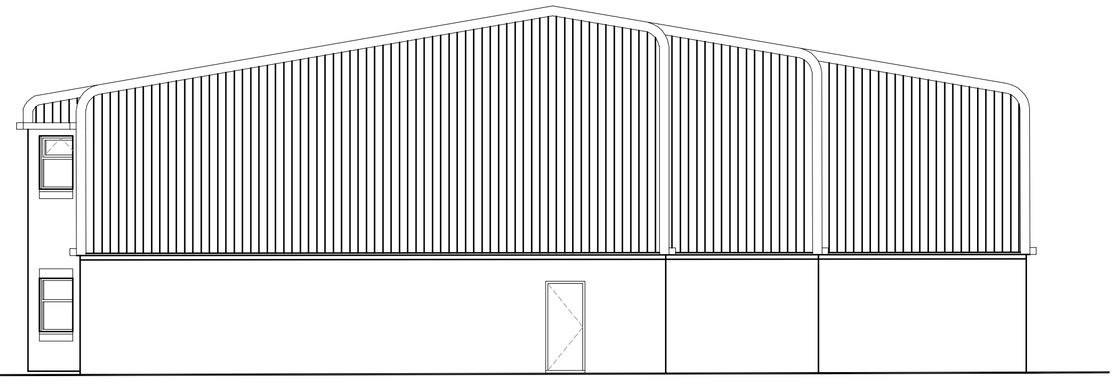

SIDE ELEVATION 1:100



SITE BLOCK PLAN 1:200

Hewitt&Carr Architects
A: 2-4 Cross Street I Cheadle I Staffordshire I ST10 1NP
T: 01538 756888
E: enquiries@hcarchitects.co.uk
W: www.hcarchitects.co.uk

Client
Charles Taylor Trading

Project
Extension to industrial unit at
Gate 10, Unit One, Station Road

Title
Proposed Elevations, Section
& Site Block Plan
Option Two

Status
Scheme

SCHEME

Date Sept 2016 Drawn

Scale @A1 as stated Checked

Project No. 00573 Drawing No. AL(0)06 Rev

File Ref: H:\REF