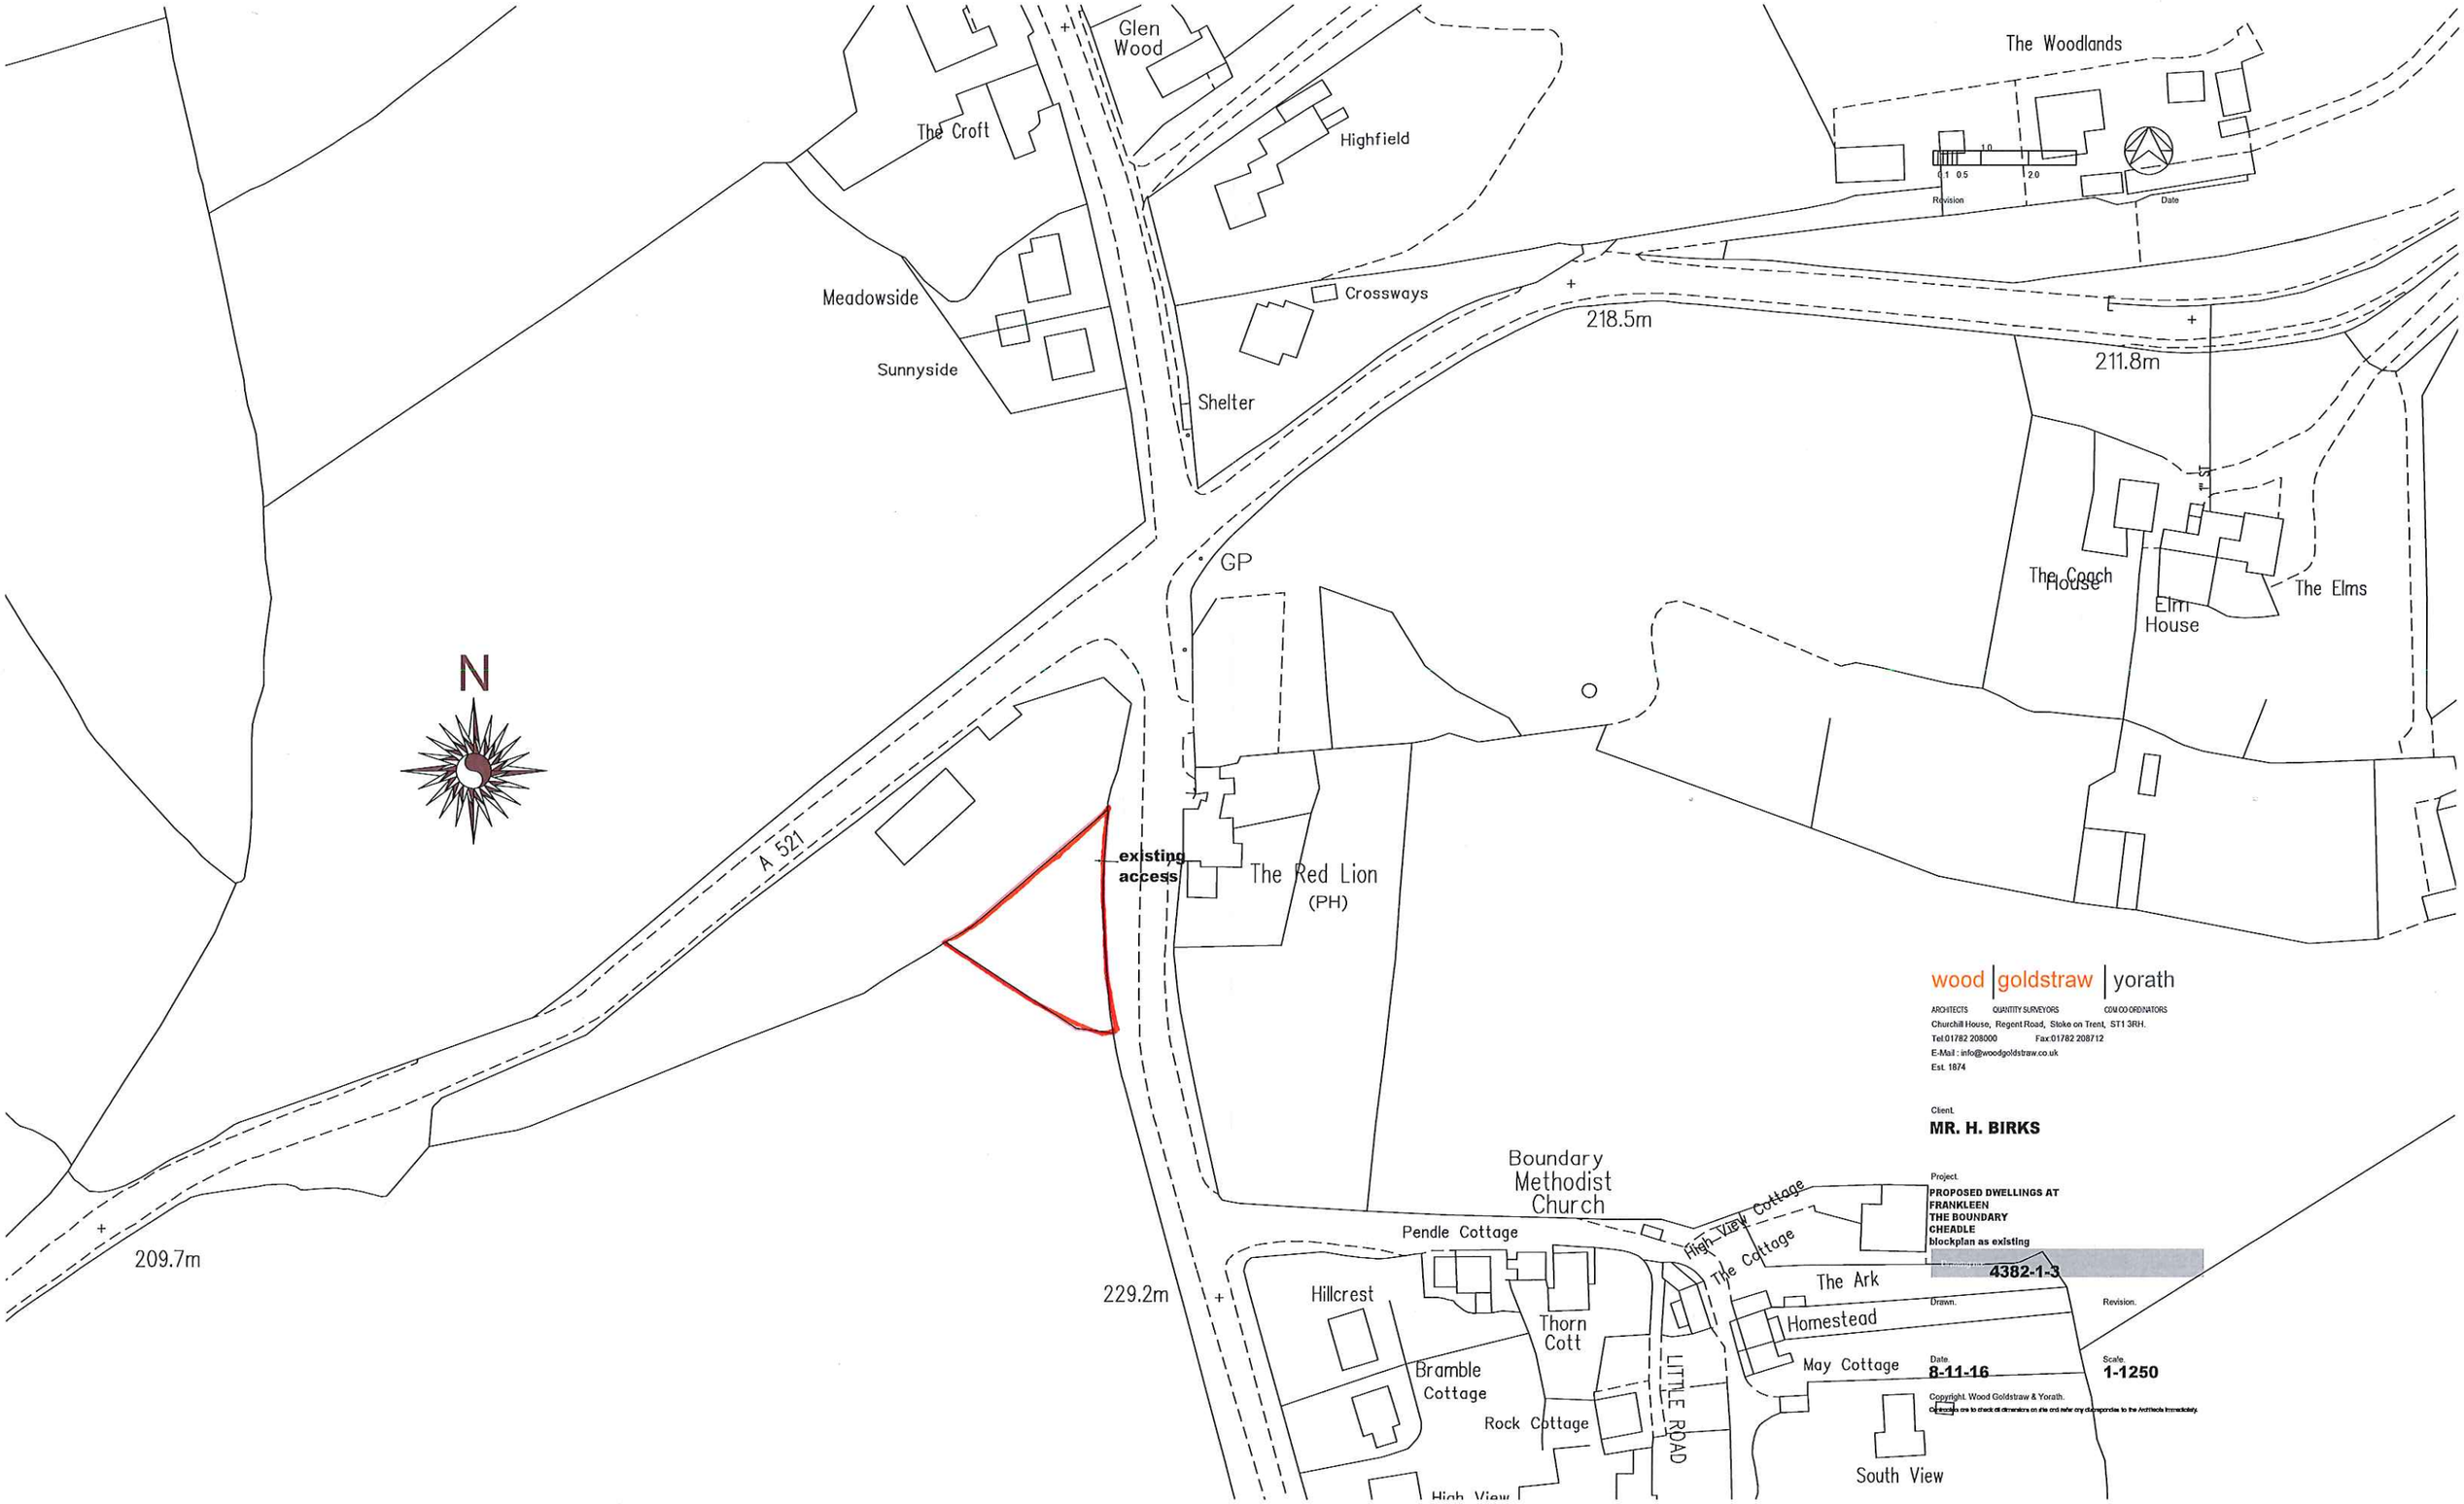

wood | goldstraw | yorath

ARCHITECTS QUANTITY SURVEYORS CDM CO ORDINATORS

Churchill House, Regent Road, Stoke on Trent, ST1 3RH.

Tel:01782 208000 Fax:01782 208712

E-Mail : info@woodgoldstraw.co.uk

Est. 1874

Client.

MR. H. BIRKS

Project.

PROPOSED DWELLINGS AT FRANKLEEN THE BOUNDARY CHEADLE

blockplan as existing

4382-1-3

Drawn.

Revision.

Date.

8-11-16

Scale.

1-1250

Copyright. Wood Goldstraw & Yorath.

Contractors are to check all dimensions on site and refer any discrepancies to the Architects immediately.