



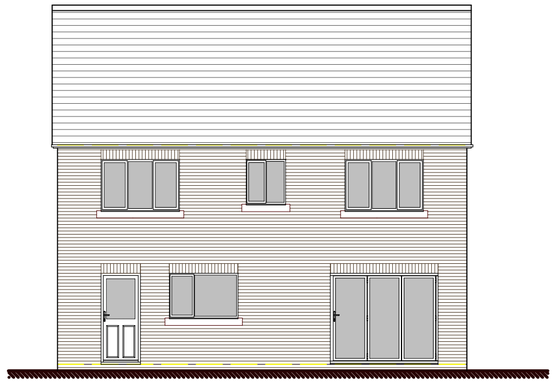

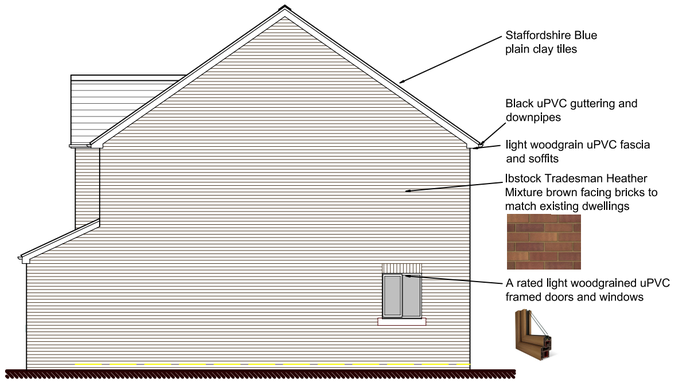


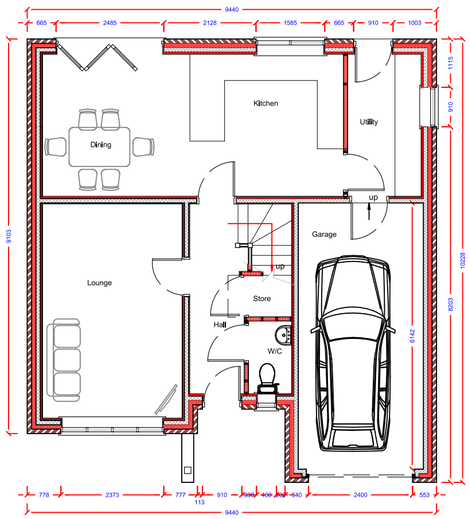


Ground floor plan (GIFA 75.3m²)

Scale

0 1 2 3 4 5

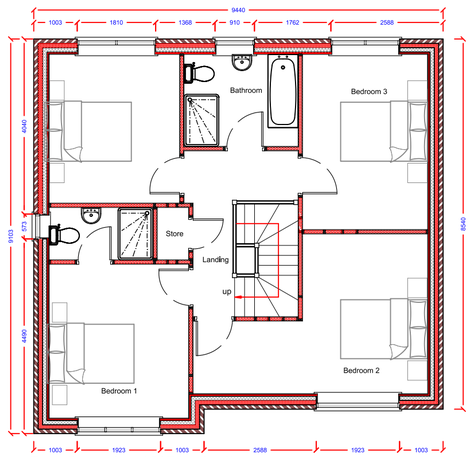


First floor plan (GIFA 70m²)

**DBD Architectural Consultancy Ltd ©2016**

1. Copyright is vested with DBD Architectural Consultancy Ltd.

2. All dimensions to be checked on site before proceeding.

3. Contractor to check/adjust dimensions of new work to suit existing conditions.
Do not assume existing structure or details are plumb, square or level.

4. Contractor must notify the architect of any discrepancies before proceeding.

5. All drawings to be read in conjunction with all other consultants drawings and specs.

| Rev | Date | Description |
|---|---|---|
| | | |
| | | |
| | | |
| | | |
| A | 11.11.16 | Minor amendments |

DBD Architectural Consultancy

**DBD Architectural Consultancy Ltd**
50 Broad Street, Leek,
Staffordshire, ST13 5NS
01538 383118
mail@dbdconsultants.co.uk
www.dbdconsultants.co.uk

Land adjacent to Palmbrook
FOXT, Stoke on Trent
ST10 2HN
Client

Proposed detached dwelling
in garden curtilage
Project

Title

plans and elevations
as proposed

| | | |
|---|---|---|
| Stage: Planning | | |
| Size: A2 | Date: 15.08.16 | Job No: 1663-100 |
| Scale: 1:100 | | |
| Drawing Number: PL 04A | | |