
CROSS SECTION ELEVATION OF POST & RAIL FENCE REQUIRED FOR MÉNAGE.

SCALE 1:20

09/00669/ FUL 24 JUN 2009 - SMT

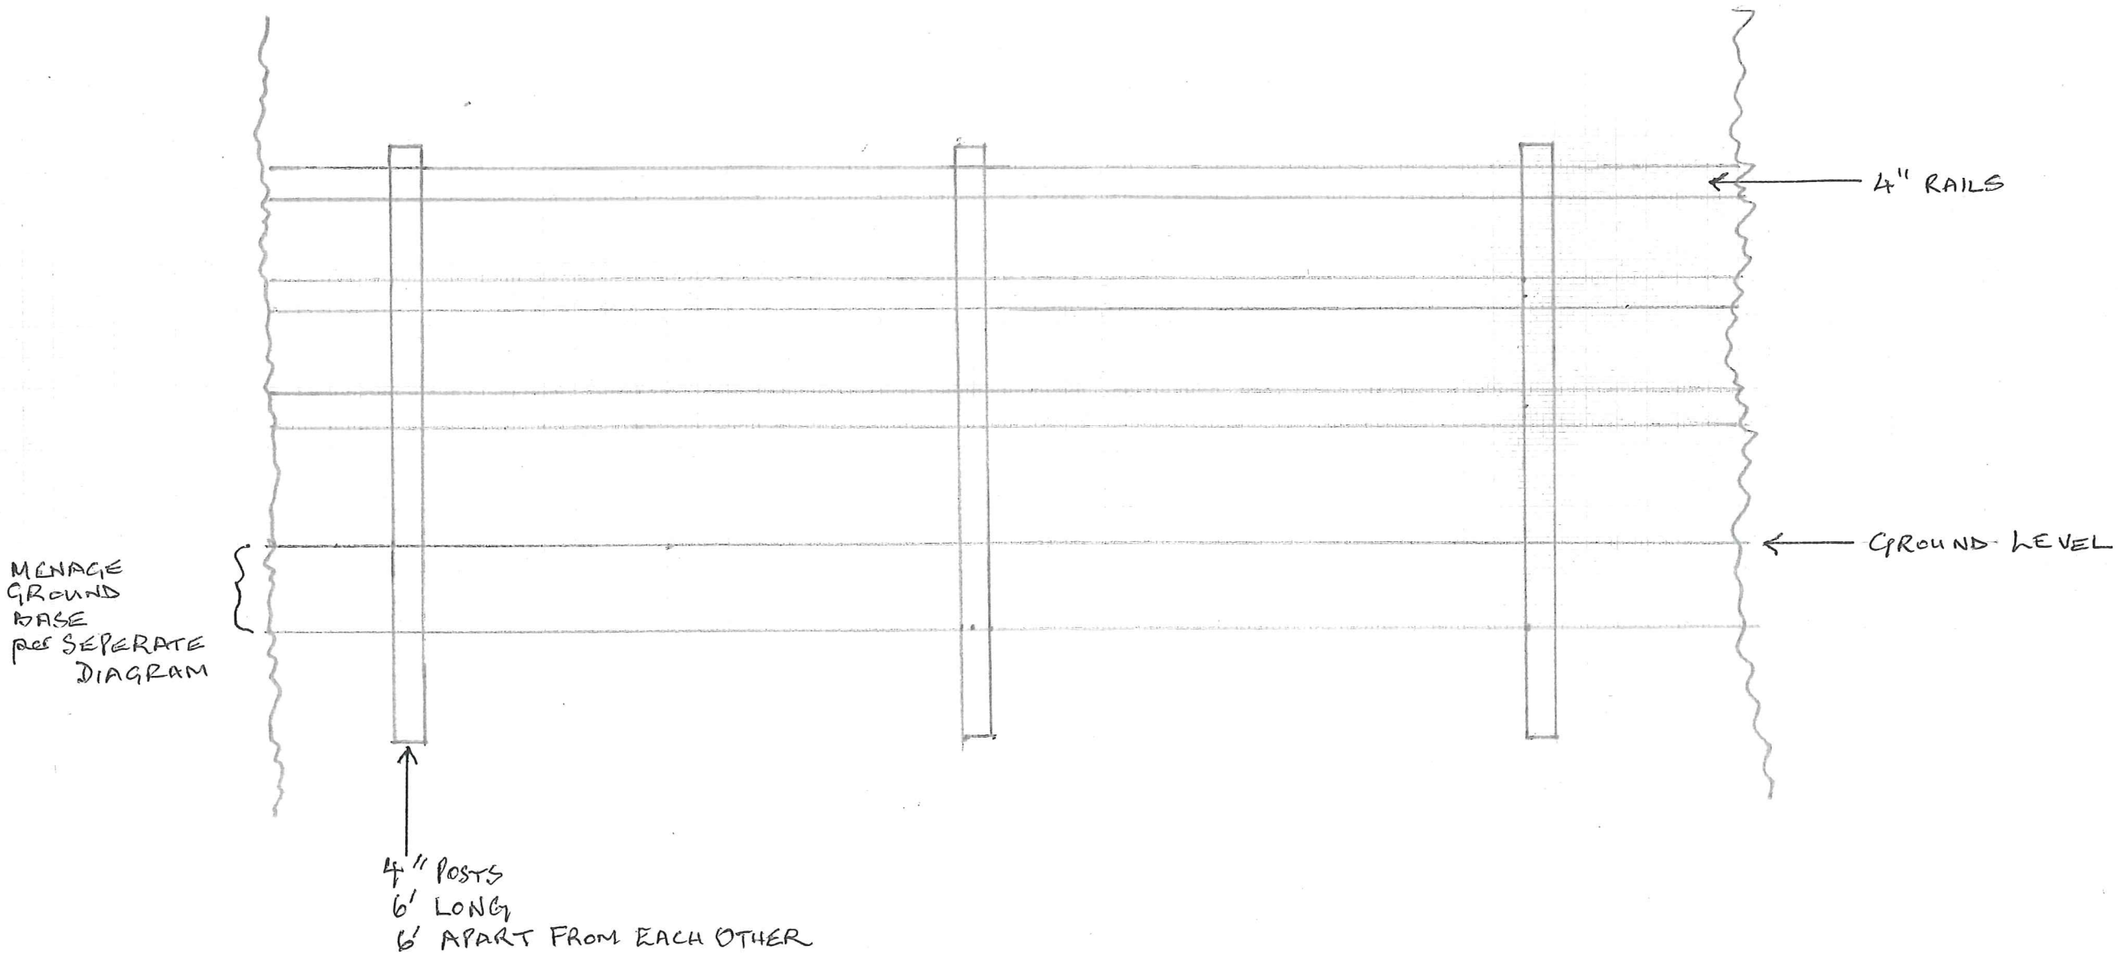

HENRY COOPER
BOTTOM HOUSE FARM