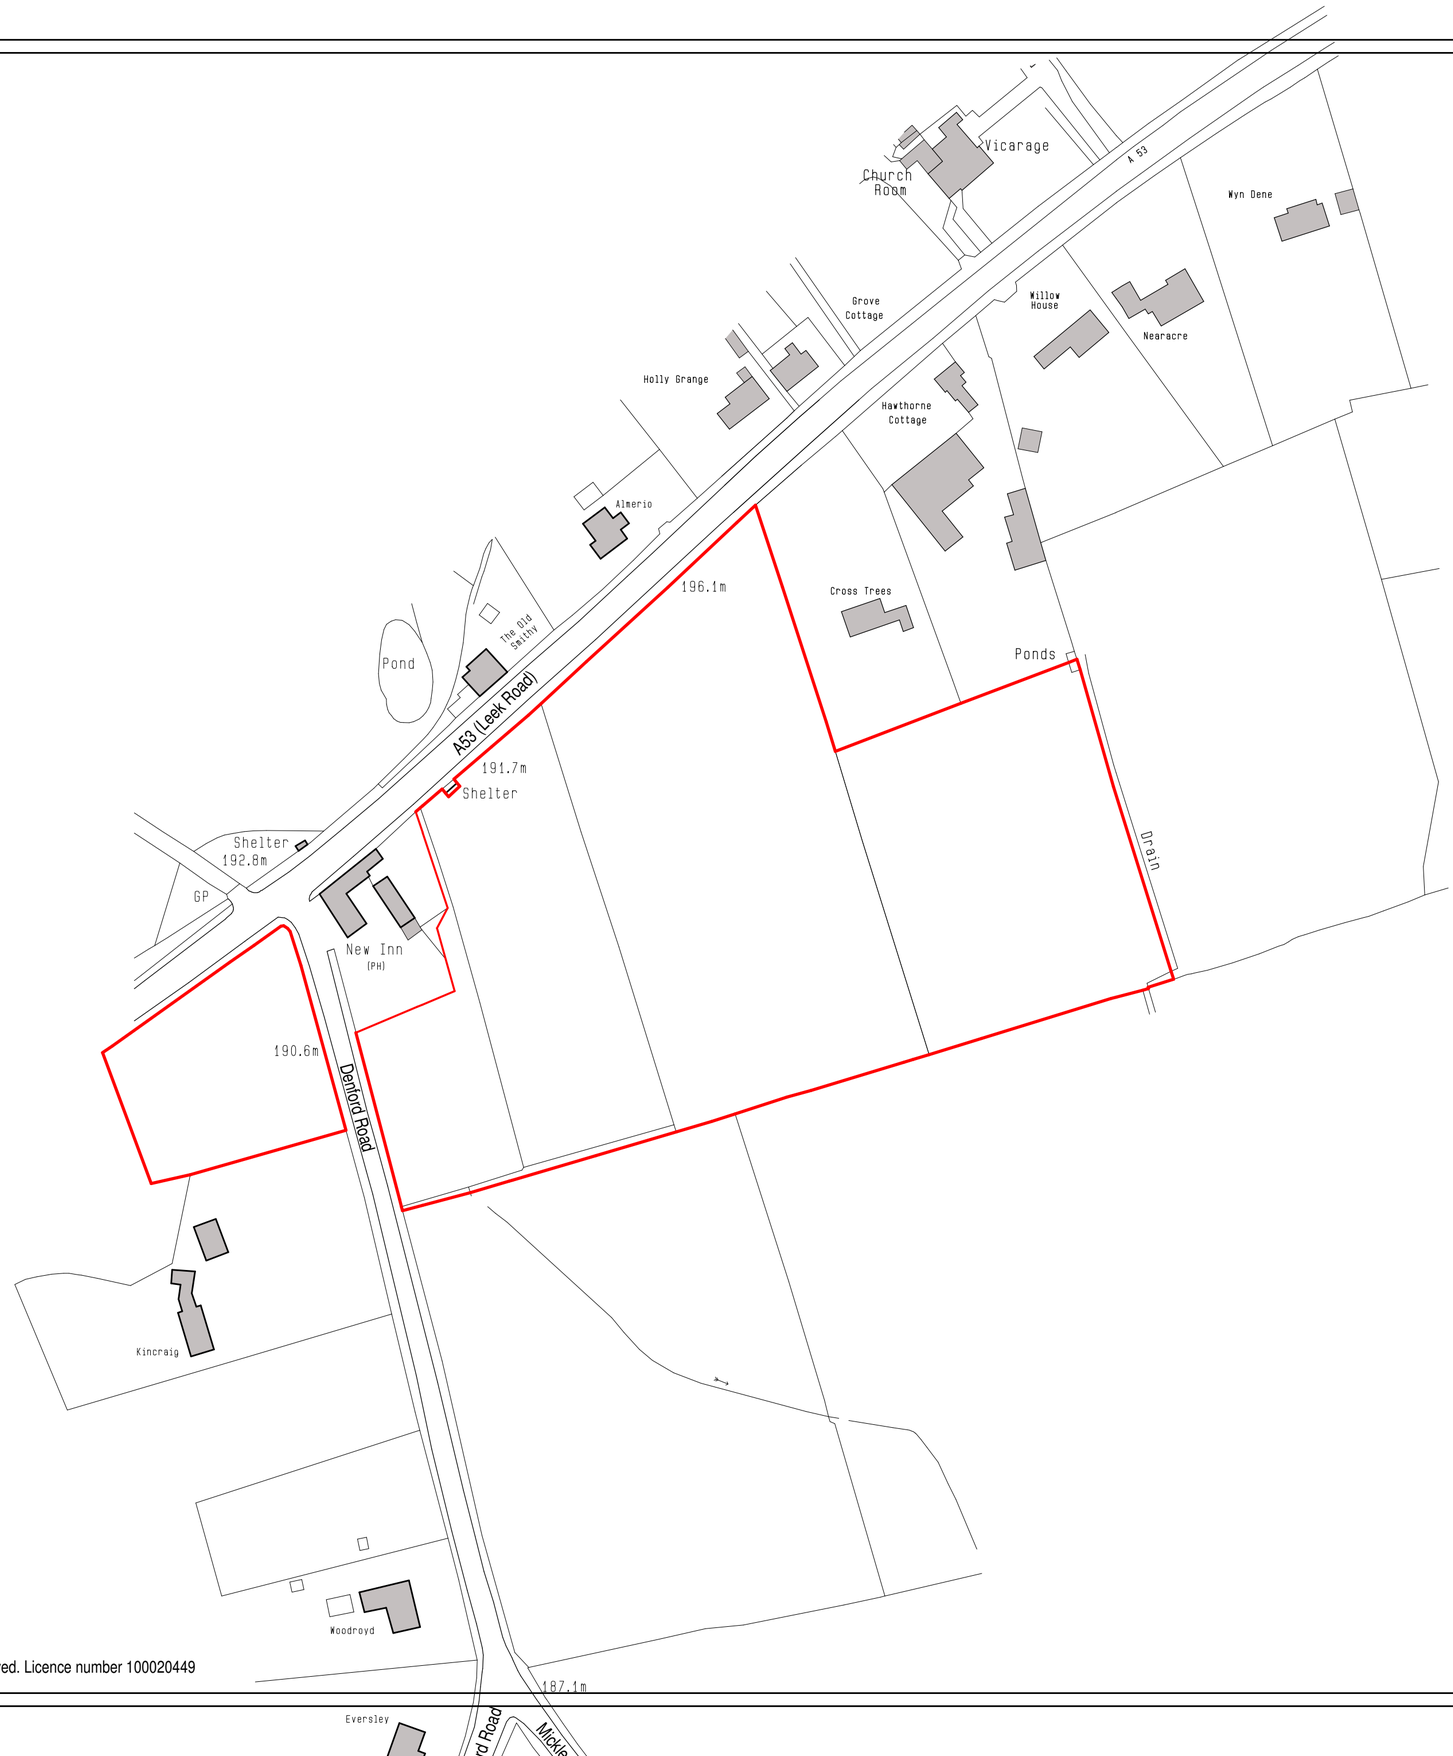


© Crown Copyright 2008. All rights reserved. Licence number 100020449

N

0.0m 10.0m 20.0m 30.0m 40.0m 50.0m 60.0m 70.0m 80.0m 90.0m 100.0m

scale bar @ 1:1250

Mr M Pointon

LAND AT DENFORD ROAD,
LONGSDON,
STAFFORDSHIRE,
ST9 9QF.

LAND OWNERSHIP
LONGSDON

Date	Sheet	Scale
NOVEMBER 2016	A2	1:1250
Drg No.	Rev.	Drawn
2007-1441B-52	-	RG

A -

SAMMONS Architectural LIMITED
Chartered Institute of Architectural Technologists Registered Practice
10 Cawdry Buildings, Fountain Street, Leek. ST13 6JP
Telephone: 01538 386002
E-mail: info@sammonsltd.co.uk
Web: www.sammonsltd.co.uk

This drawing is copyright. Do not scale.
All dimensions must be checked prior to commencement.