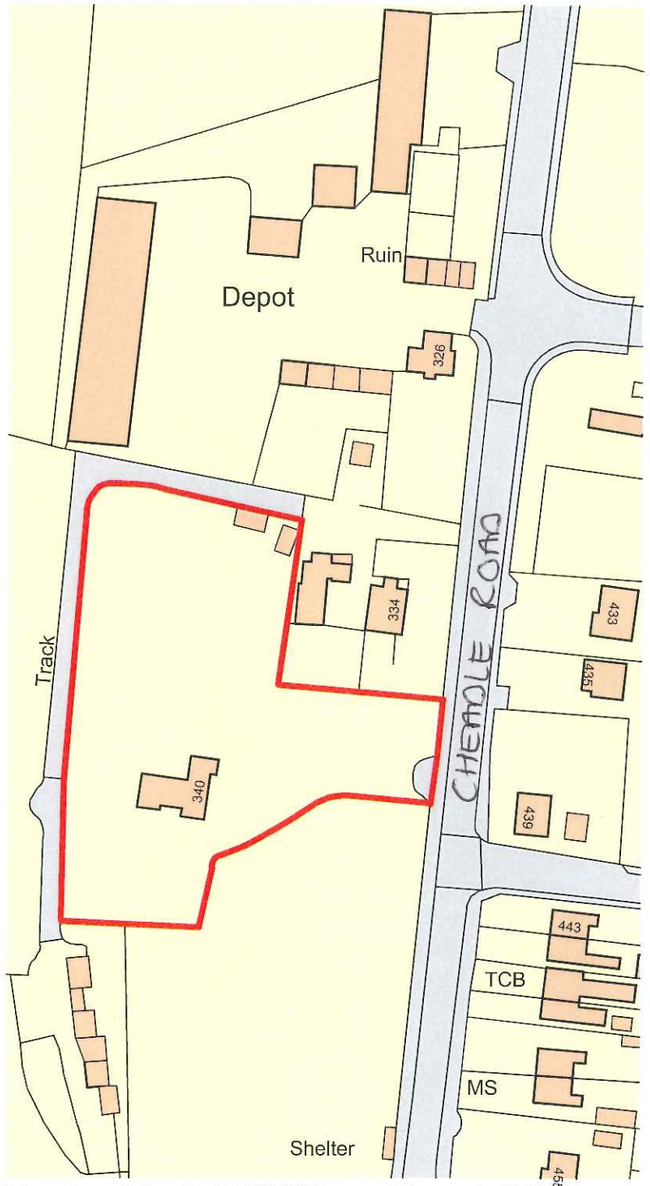

Ordnance Survey, (c) Crown Copyright 2016. All rights reserved. Licence number 100022432

Metres
10 20 30 40 50 60 70 80 90 100

SCALE 1:1250

Location plan 1-1250



Metres
5 10 15 20 25 30 35 40 50

SCALE 1:500

Site plan as existing 1-500

N

DBD Architectural Consultancy Ltd ©2016

1. Copyright is vested with DBD Architectural Consultancy Ltd.

2. All dimensions to be checked on site before proceeding.

3. Contractor to check/adjust dimensions of new work to suit existing conditions.
Do not assume existing structure or details are plumb, square or level.

4. Contractor must notify the architect of any discrepancies before proceeding.

5. All drawings to be read in conjunction with all other consultants drawings and specs.

Rev	Date	Description

DBD Architectural Consultancy
DBD Architectural Consultancy Ltd
50 Broad Street, Leek,
Staffordshire, ST13 5NS
01538 383118
mail@dbdconsultants.co.uk
www.dbdconsultants.co.uk

Client
Mr and Mrs Shirley
Outlands, 340 Cheadle Road
Cheddleton ST13 7BW

Project
Proposed detached dwelling in garden curtilage

Title
Site plans
as existing

Stage: Planning		
Size: A3	Date: 08.08.16	Job No: 1645-100
Scale: 1:1250 & 1:500		
Drawing Number: PL 01		