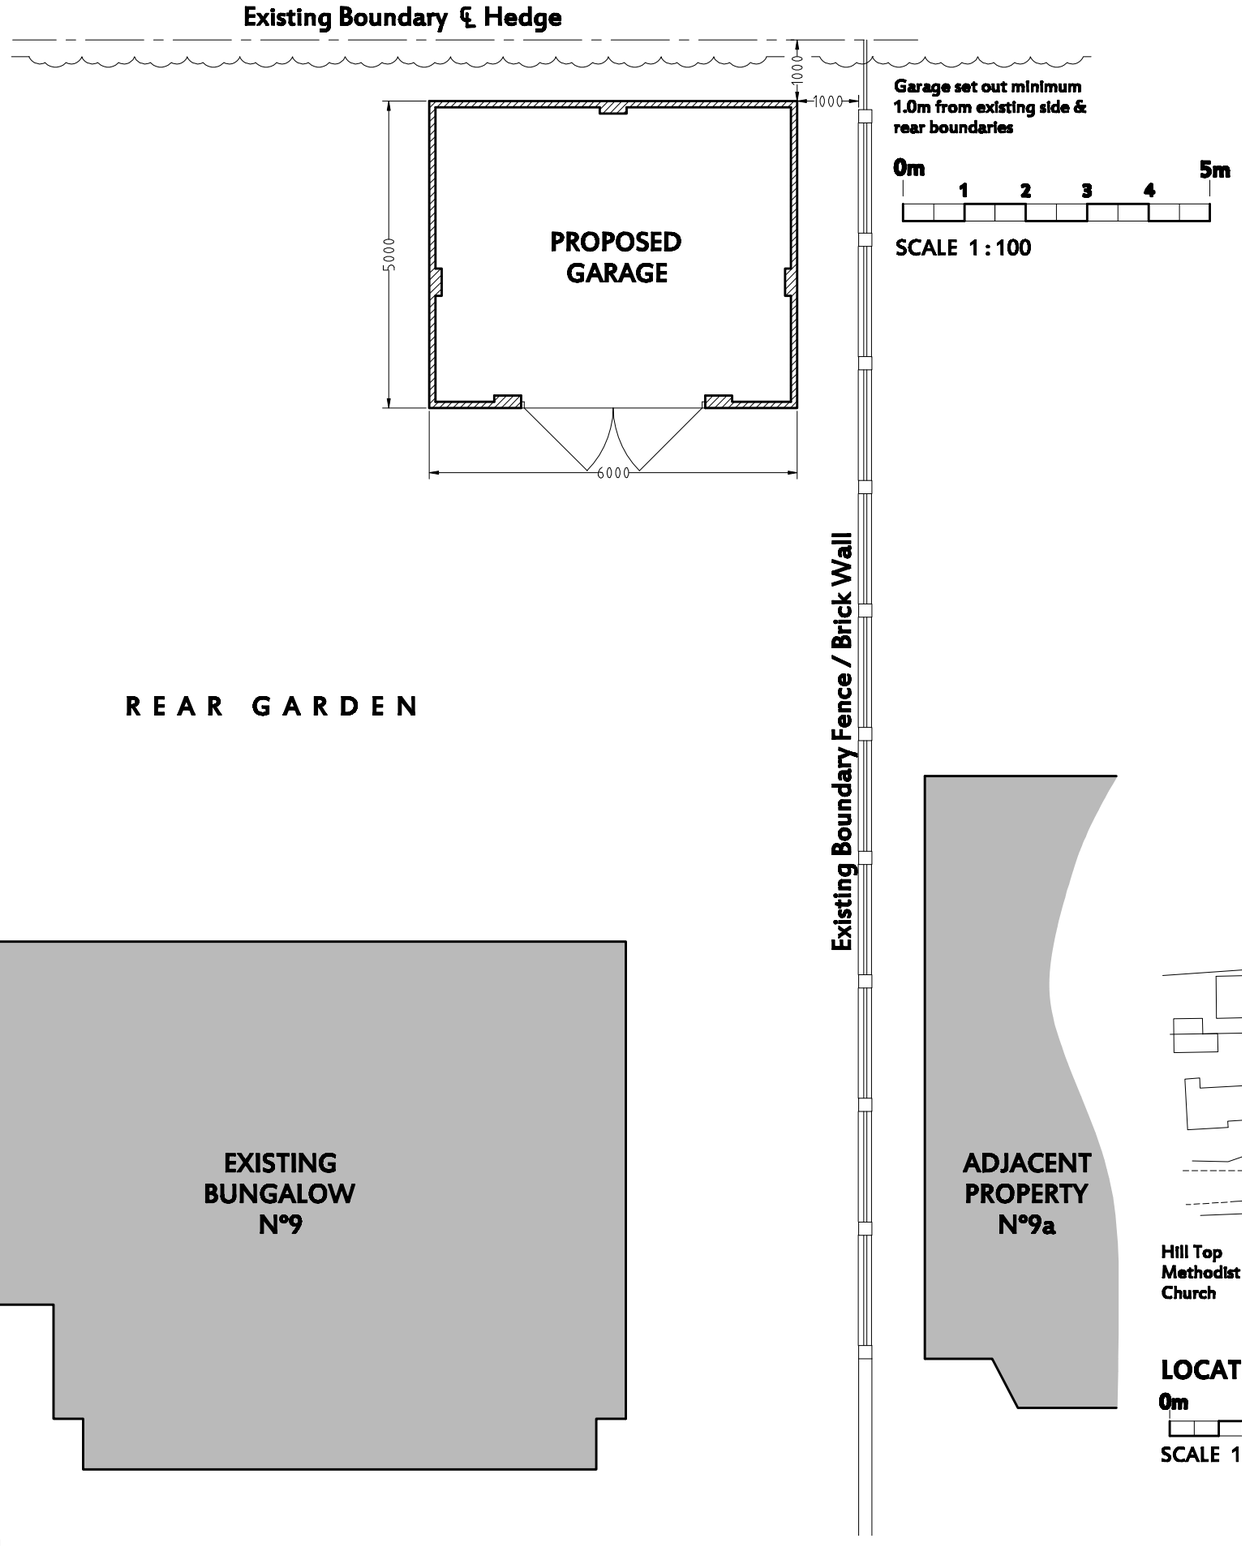

PLAN 1 / 100

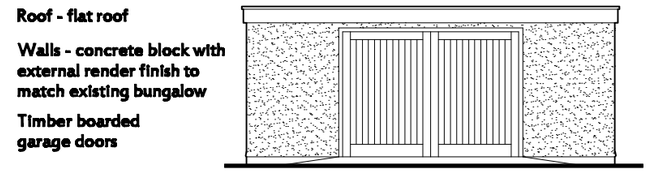

FRONT ELEVATION 1 / 100

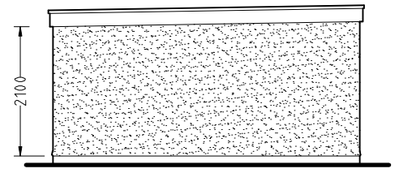

SIDE ELEVATION 1 / 100
(GARDEN ELEVATION)

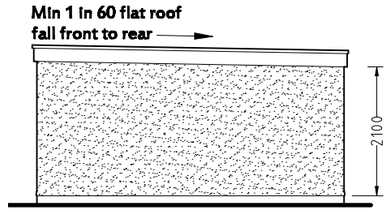

SIDE ELEVATION 1 / 100
(BOUNDARY ELEVATION)

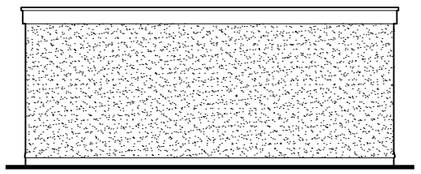

REAR ELEVATION 1 / 100

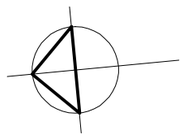

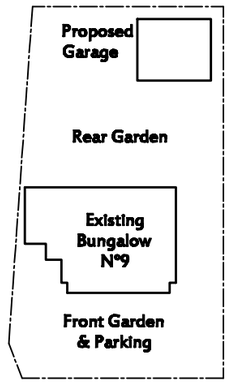

BLOCK PLAN 1 / 500

0m 5 10 15 20 25 30m

SCALE 1 : 500

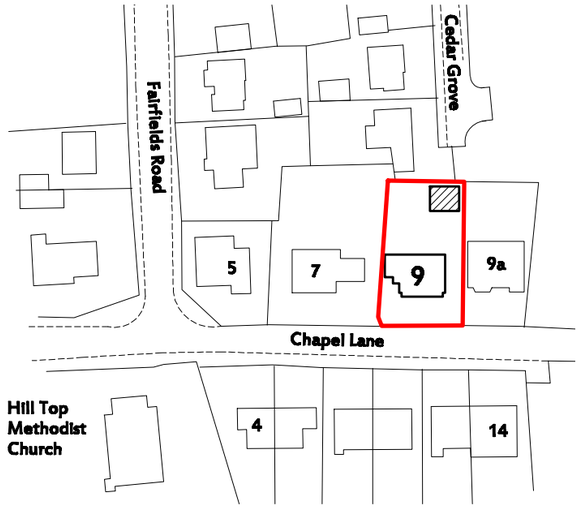

LOCATION PLAN 1 / 1250

0m 25 50 75 100m

SCALE 1 : 1250

Mr G HANCOCK

Proposed Detached Garage
9 Chapel Lane
Biddulph Moor
Staffordshire
ST8 7JY

Drawing - GH01A - Proposals
August 2016
Scales - As shown @A3

REV A. Garage size amended & pitched roof changed to flat roof. Nov '16