


FRONT ELEVATION

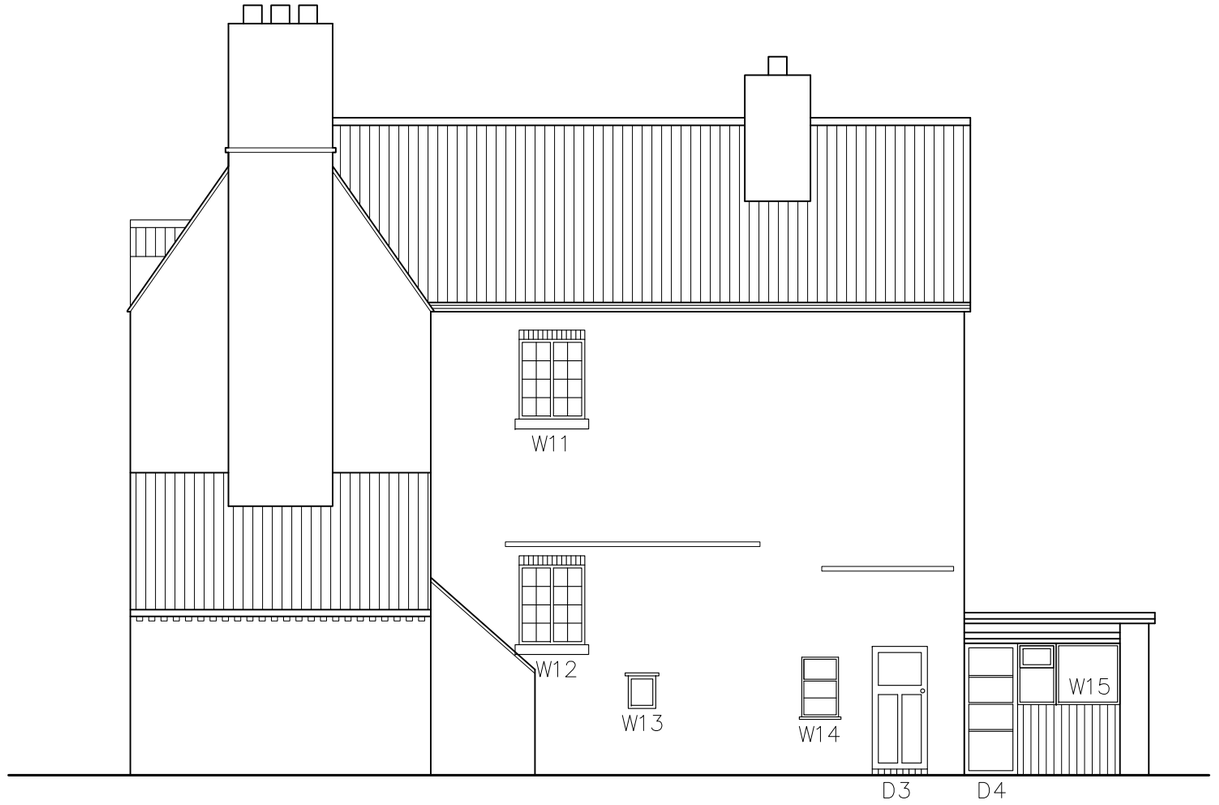

RIGHT ELEVATION

Windows 18-20 Corrected 08.10.16
Dormers corrected 02.10.16

9, 10 & 11 High street, Dilhorne	Existing elevations
DRAWN BY: I.M 07968420426 SCALE 1:100 @ A3 DATE: September 2016	Drawing 1 of 4