

FRONT ELEVATION

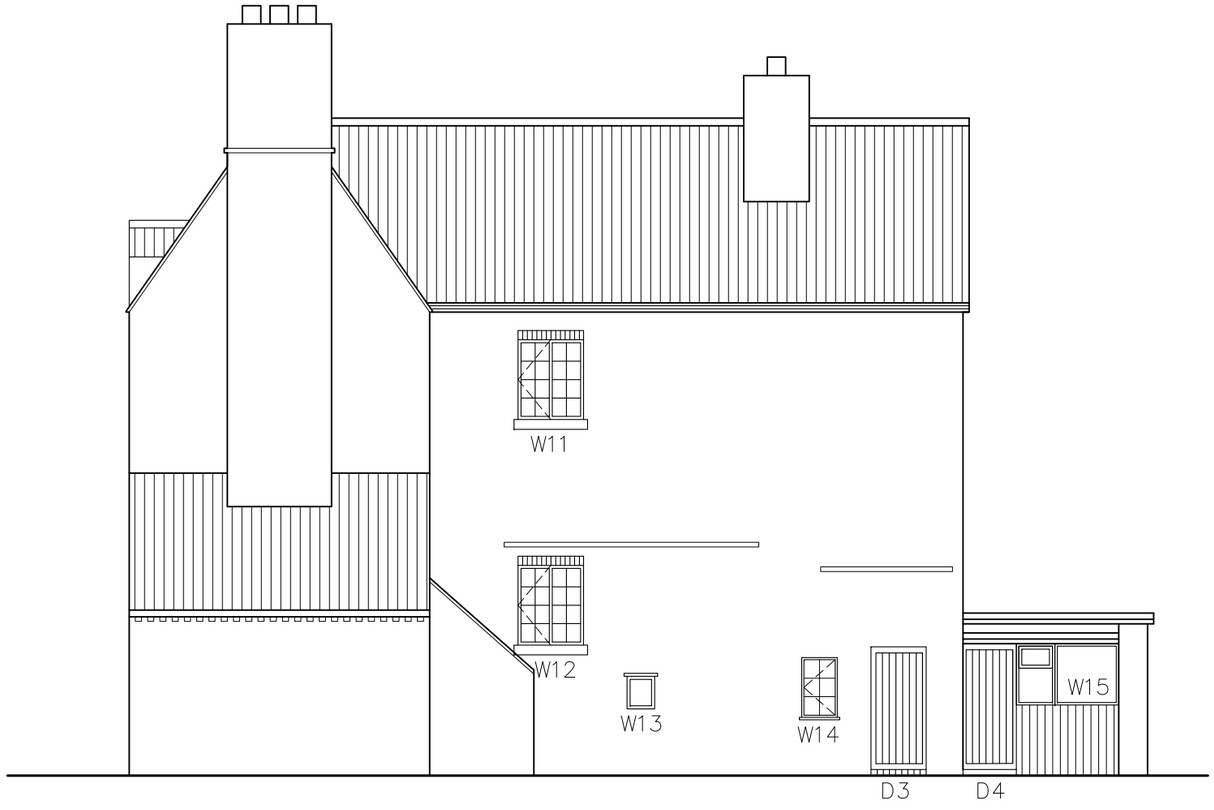

RIGHT ELEVATION

9, 10 & 11 High street, Dilhorne	Proposed elevation
DRAWN BY: I.M 07968420426 SCALE 1:100 @ A3 DATE: September 2016	Drawing 3 of 4