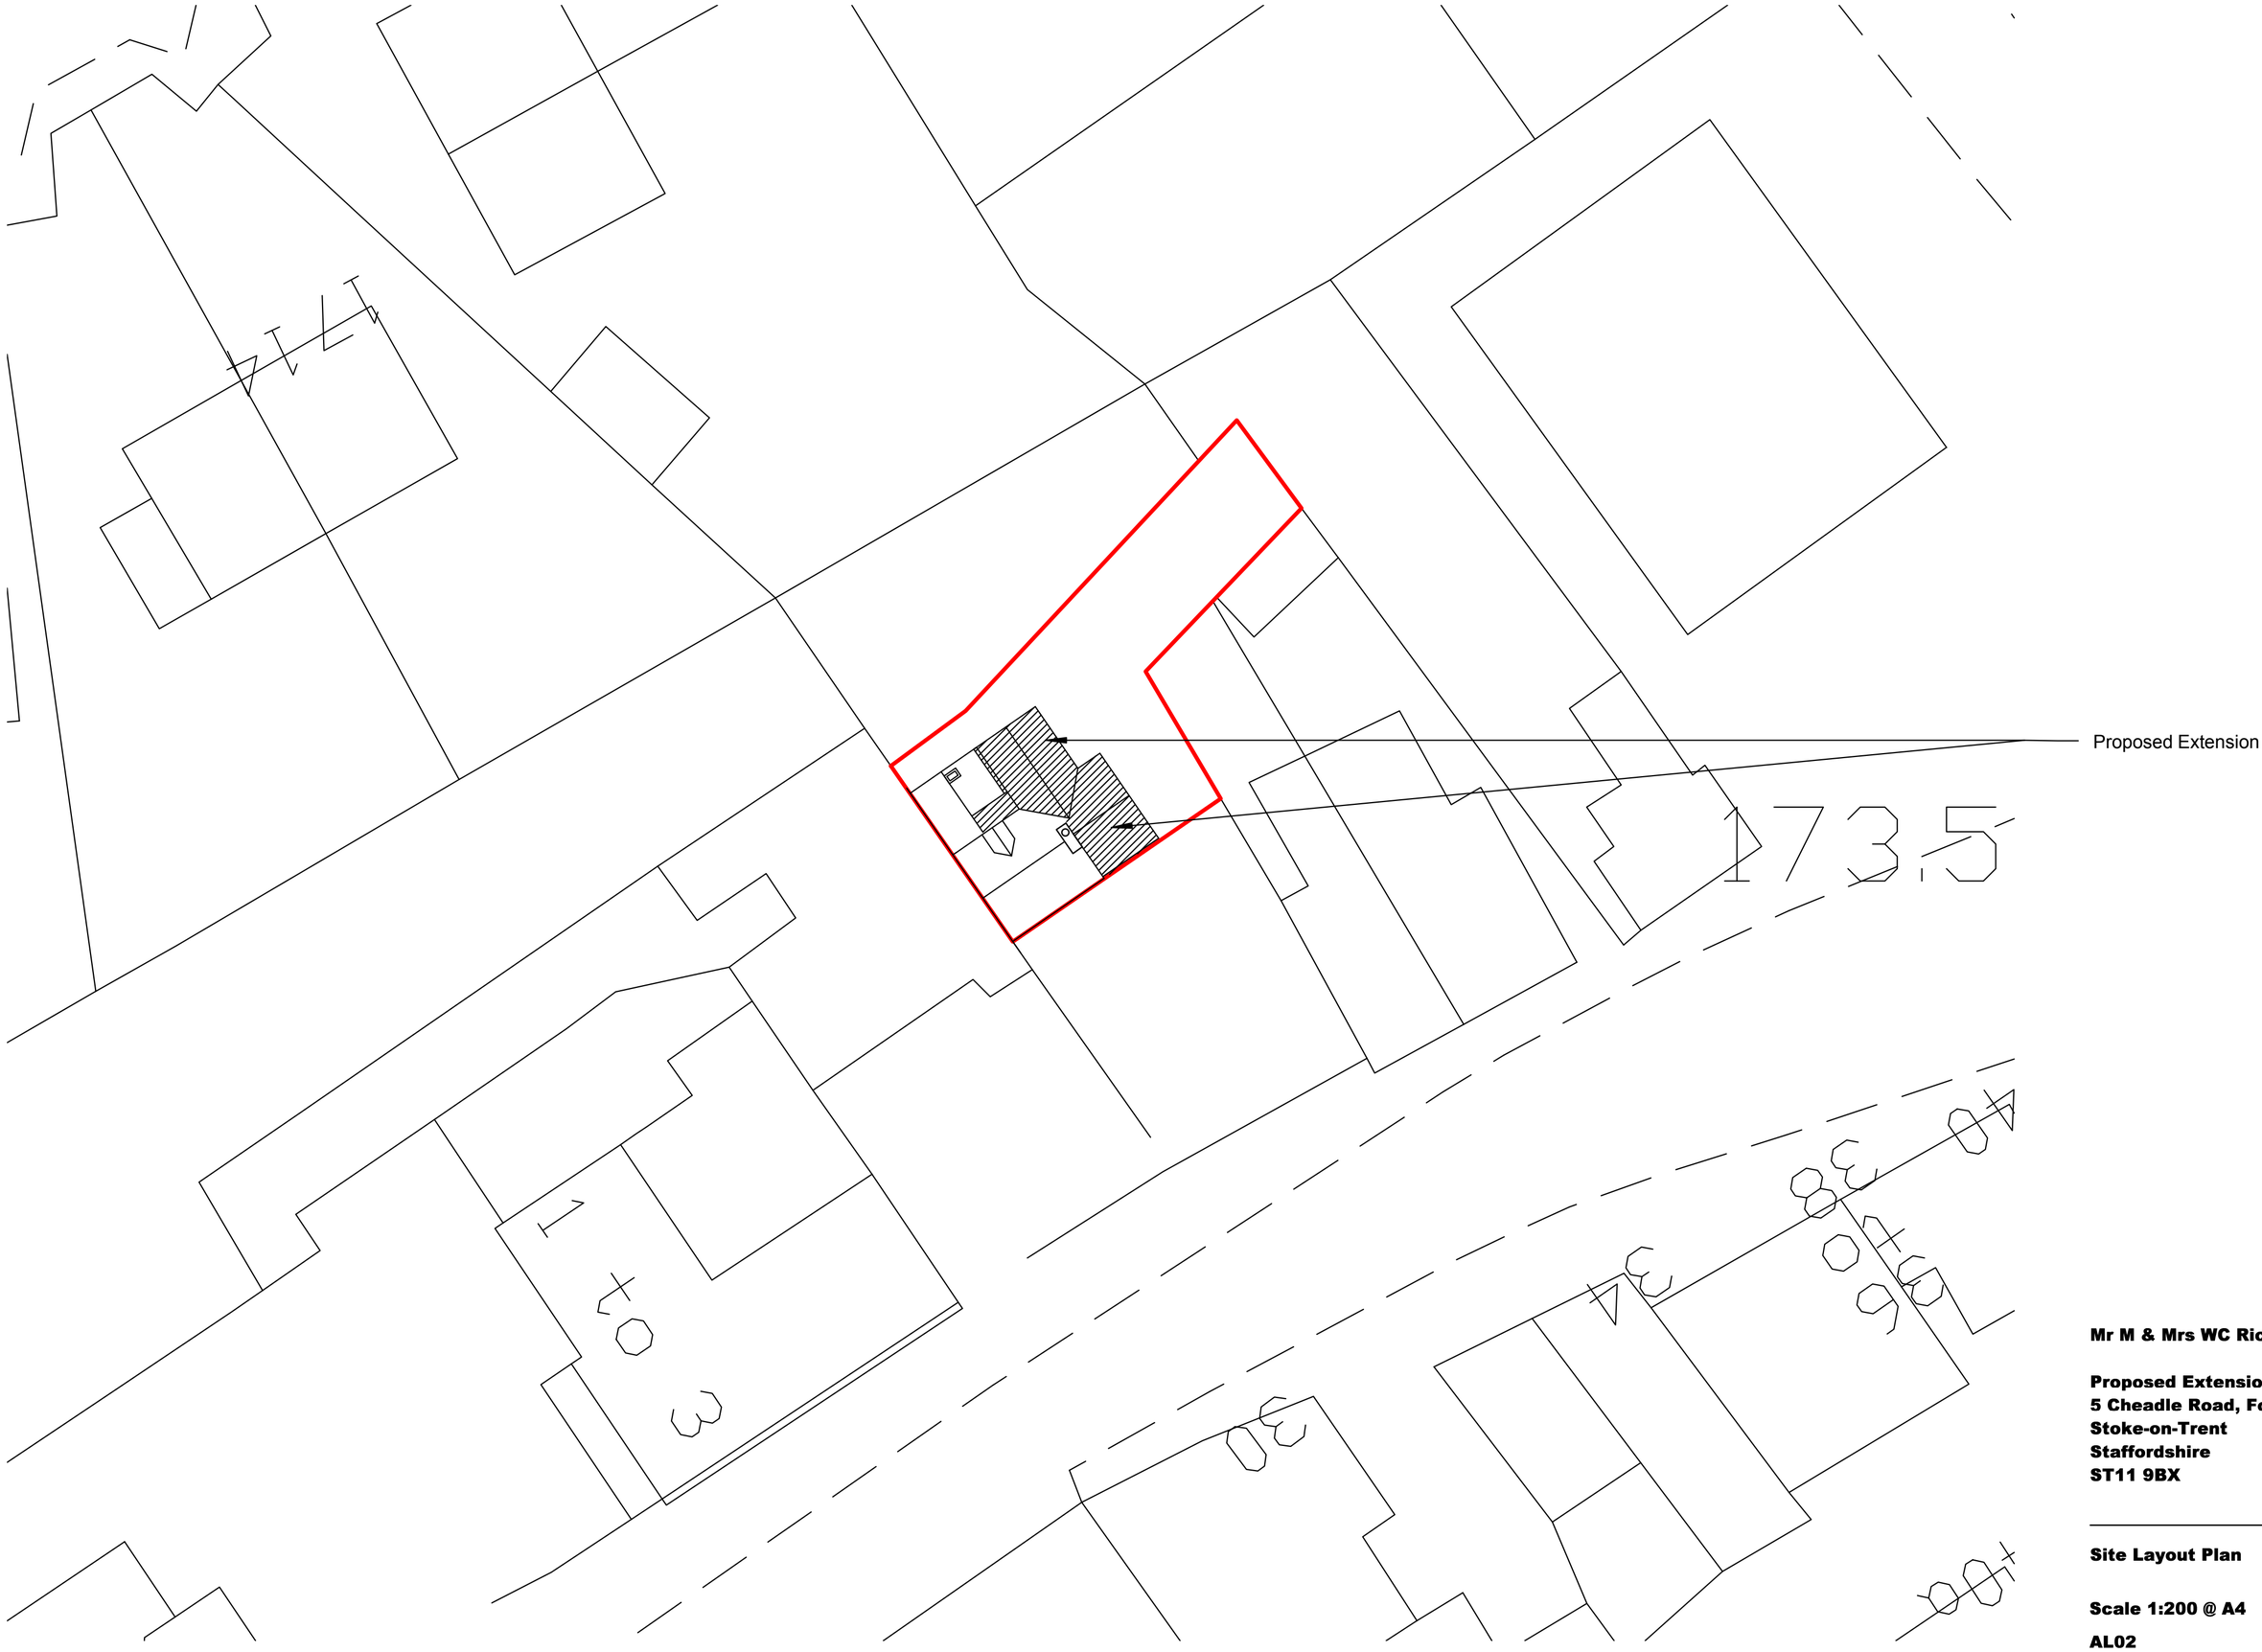

Mr M & Mrs WC Rice

Proposed Extension to:
5 Cheadle Road, Forsbrook
Stoke-on-Trent
Staffordshire
ST11 9BX

Site Layout Plan

Scale 1:200 @ A4

AL02