All laps must be fully sealed.

Detail Issued For Guidance Only, Designer's Approval Required

Site construction sequencing should be assessed before the appropriate Visqueen Standard Detail is selected & approved by the Designer

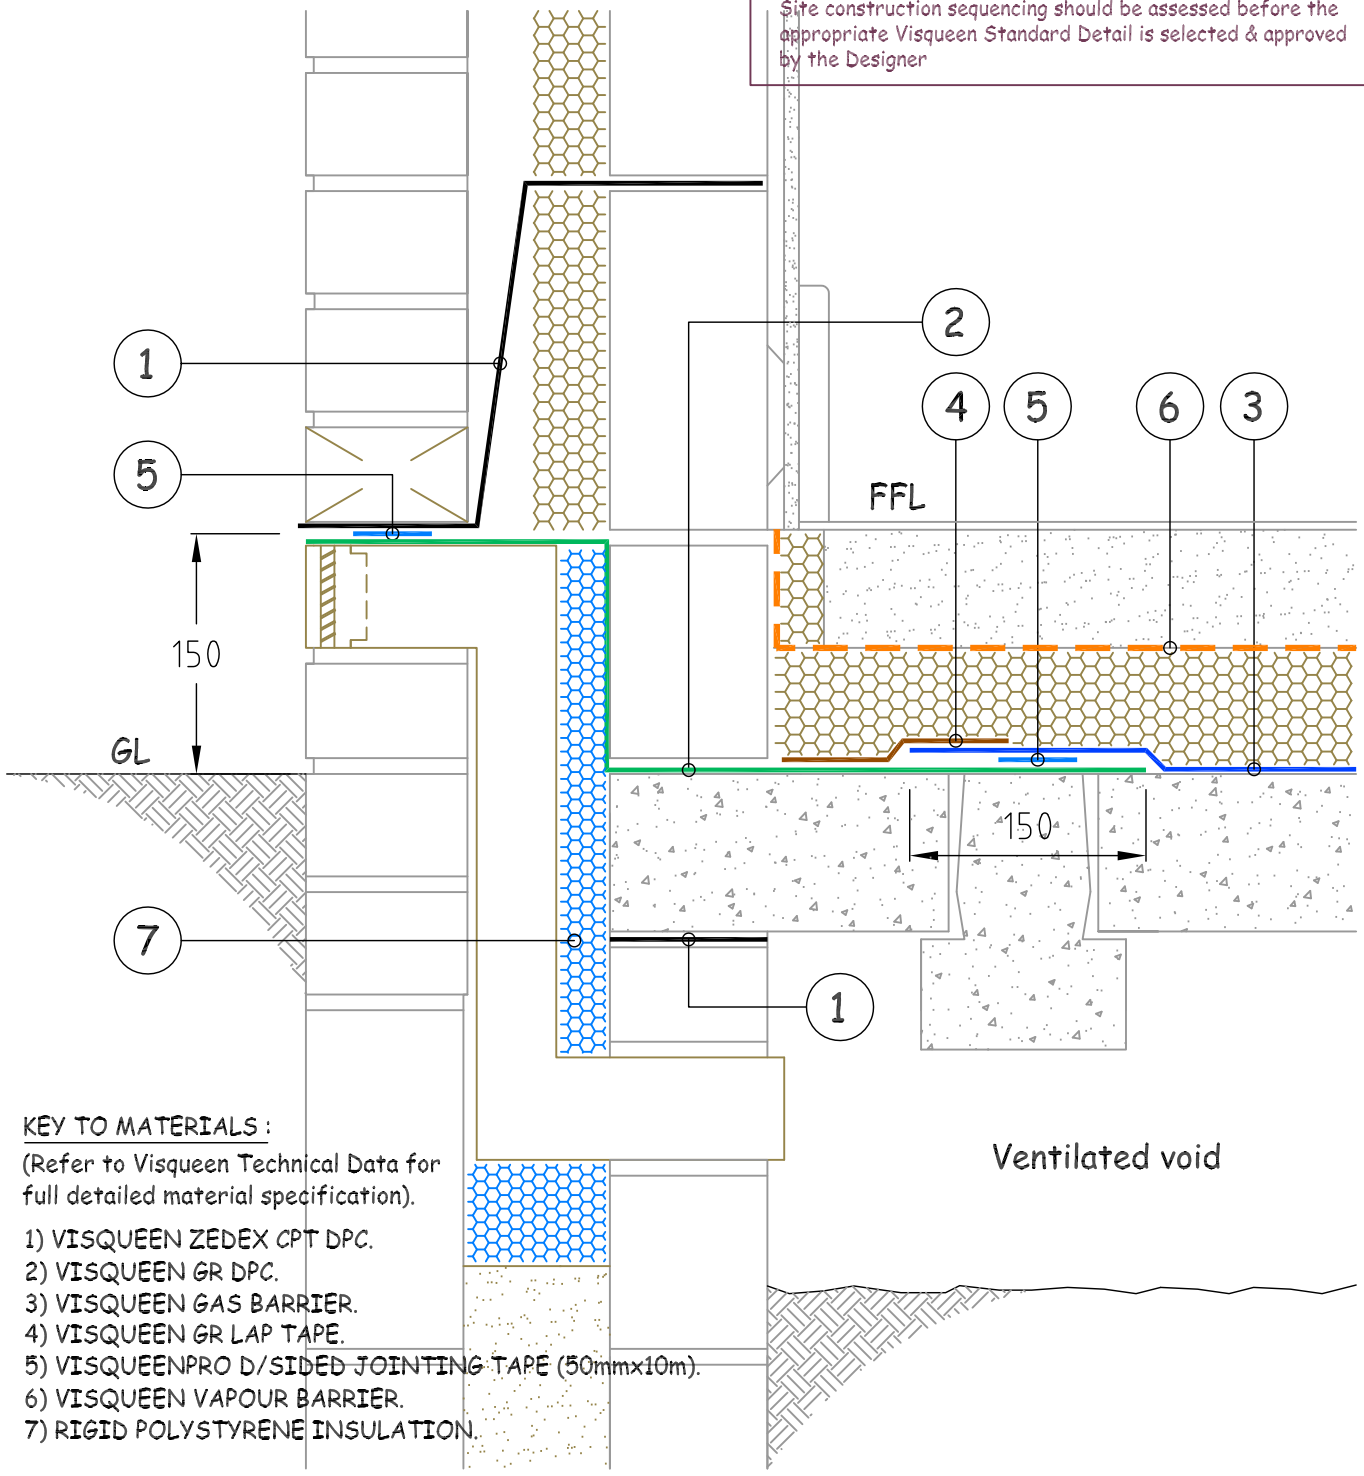

KEY TO MATERIALS :

(Refer to Visqueen Technical Data for full detailed material specification).

1) VISQUEEN ZEDEX CPT DPC.
2) VISQUEEN GR DPC.
3) VISQUEEN GAS BARRIER.
4) VISQUEEN GR LAP TAPE.
5) VISQUEENPRO D/SIDED JOINTING TAPE (50mmx10m).
6) VISQUEEN VAPOUR BARRIER.
7) RIGID POLYSTYRENE INSULATION.

NB; DO NOT SCALE - USE FIGURED DIMENSIONS ONLY.

VISQUEEN GAS BARRIER

Visqueen Building Products
Contact Technical Support :
t : 0845 302 4758
f : 0845 017 8663
e : enquiries@visqueenbuilding.co.uk
www.visqueenbuilding.co.uk

Project: Standard Detail : Suspended Slab - Typical Edge Detail - Option 2.

Drawing No.- GB-02.	Date.- 11/11.	Scale.- NTS.	© COPYRIGHT RESERVED.