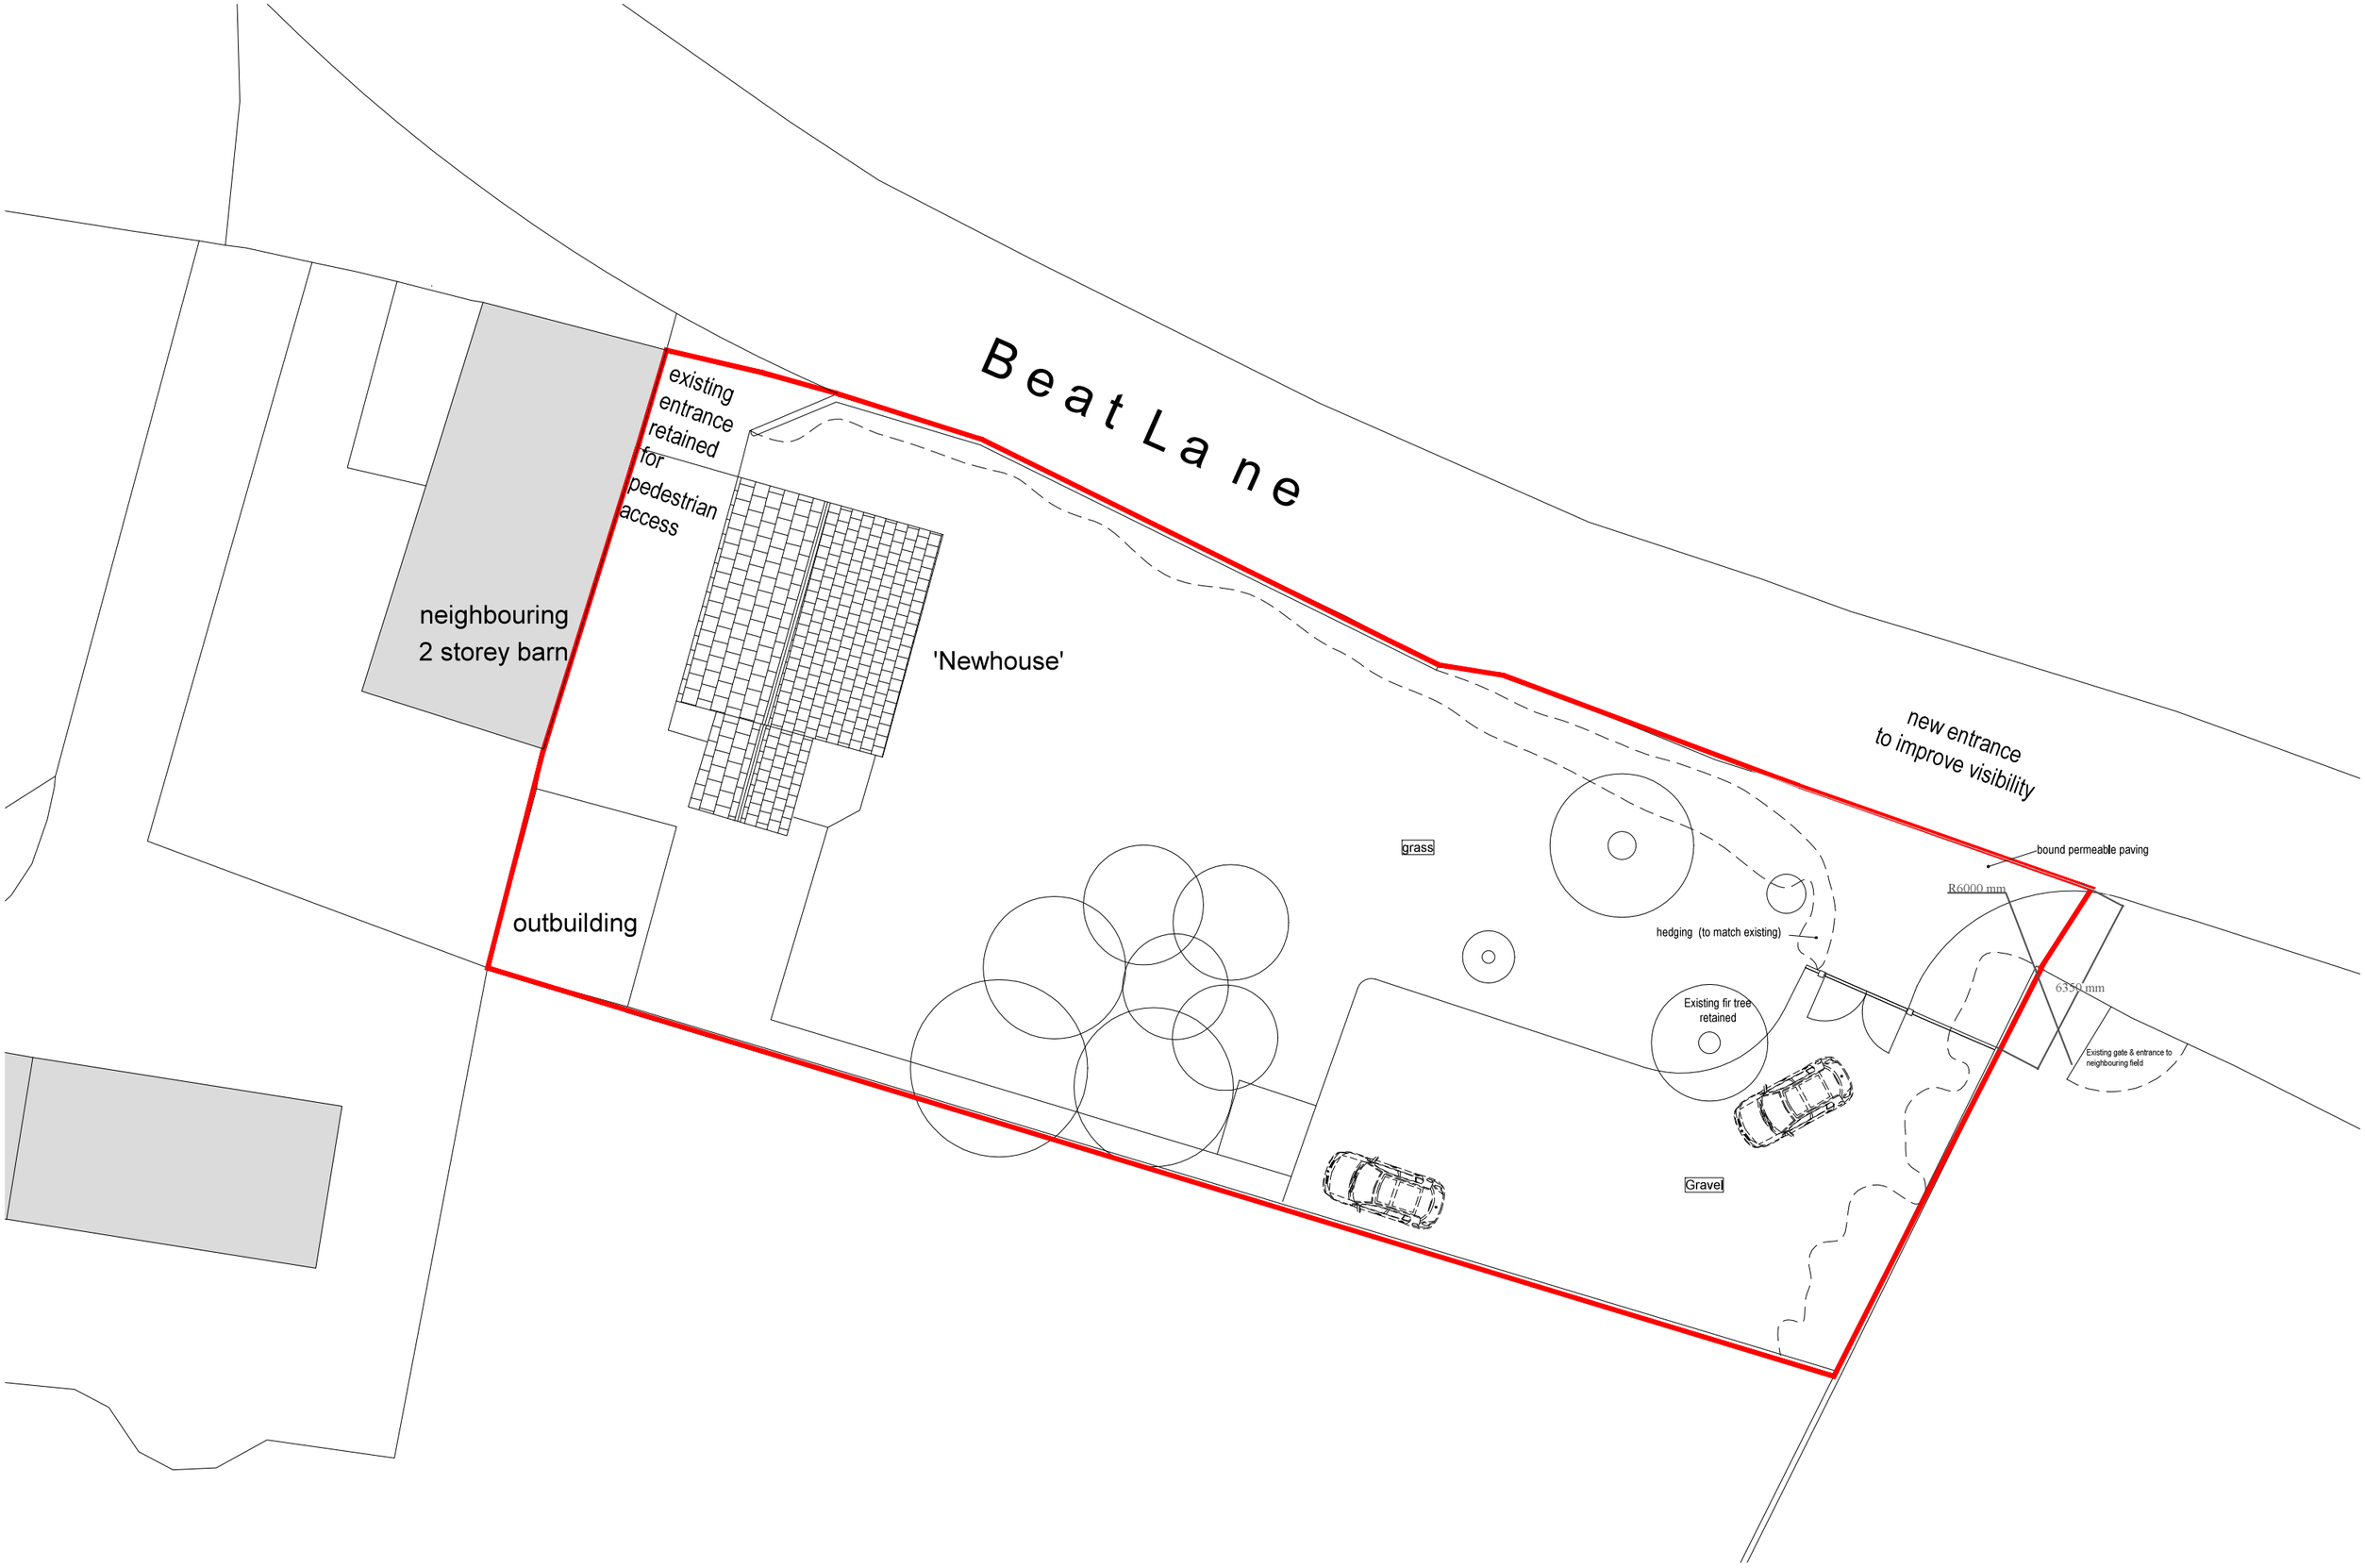

New House Beat Lane Rushton James SK11 0QY AL 03 - Site Plan 'as proposed' Scale: 1:200 @ A3