New Planting

New planting indicated in green

Existing hedges/shrubs indicated in black

Hedge adjacent to access drive

Existing planting
3 x Rosa cacina
5 x Malus spp
2 x Fraxinus excelsior
1 x Prunus (Plum)
1 x Salix spp

Proposed Planting -
Mixed hedge consisting of 75% hawthorn, the remainig consisting of a mix of holly, blackthorne and rosa canina
60 No. 600 - 900mm bare root pl;ants to be planted in a double staggered row with 375 mm between rows and 450mm between plants
The plants to be notch - planted in 600 - 900mm high tree tubes

Stable Yard

2 No. honeysuckle (Lonicera spp)

Existing Access Road & Hardstanding

Area A

Existing Access Road -
Base layer of 150mm of well compacted hardcore blinded with 75mm 40mm down to dust crusher run.


Proposed Resurfacing-
Minimum of 5.00m from road verge to be resurfaced with a bound and porous material as below-
Remove all vegitation material, make good any weak areas in existing surface to esure a firm and level base.
Provide and lay "Tarmac ULTIDRIVE POROUS", or similar, surface base/binder course, to a minimum thickness of 40mm, vib-rolled finish.

Area B

Existing Access Road from entrance gate to hard standing area-
Base layer of 150mm of well compacted hardcore blinded with 75mm 40mm down to dust crusher run.

Area C

Existing Hard Standing area-
Base layer of 150mm of well compacted hardcore blinded with 75mm 40mm down to dust crusher run with an additional 50mm surface layer of road planings.

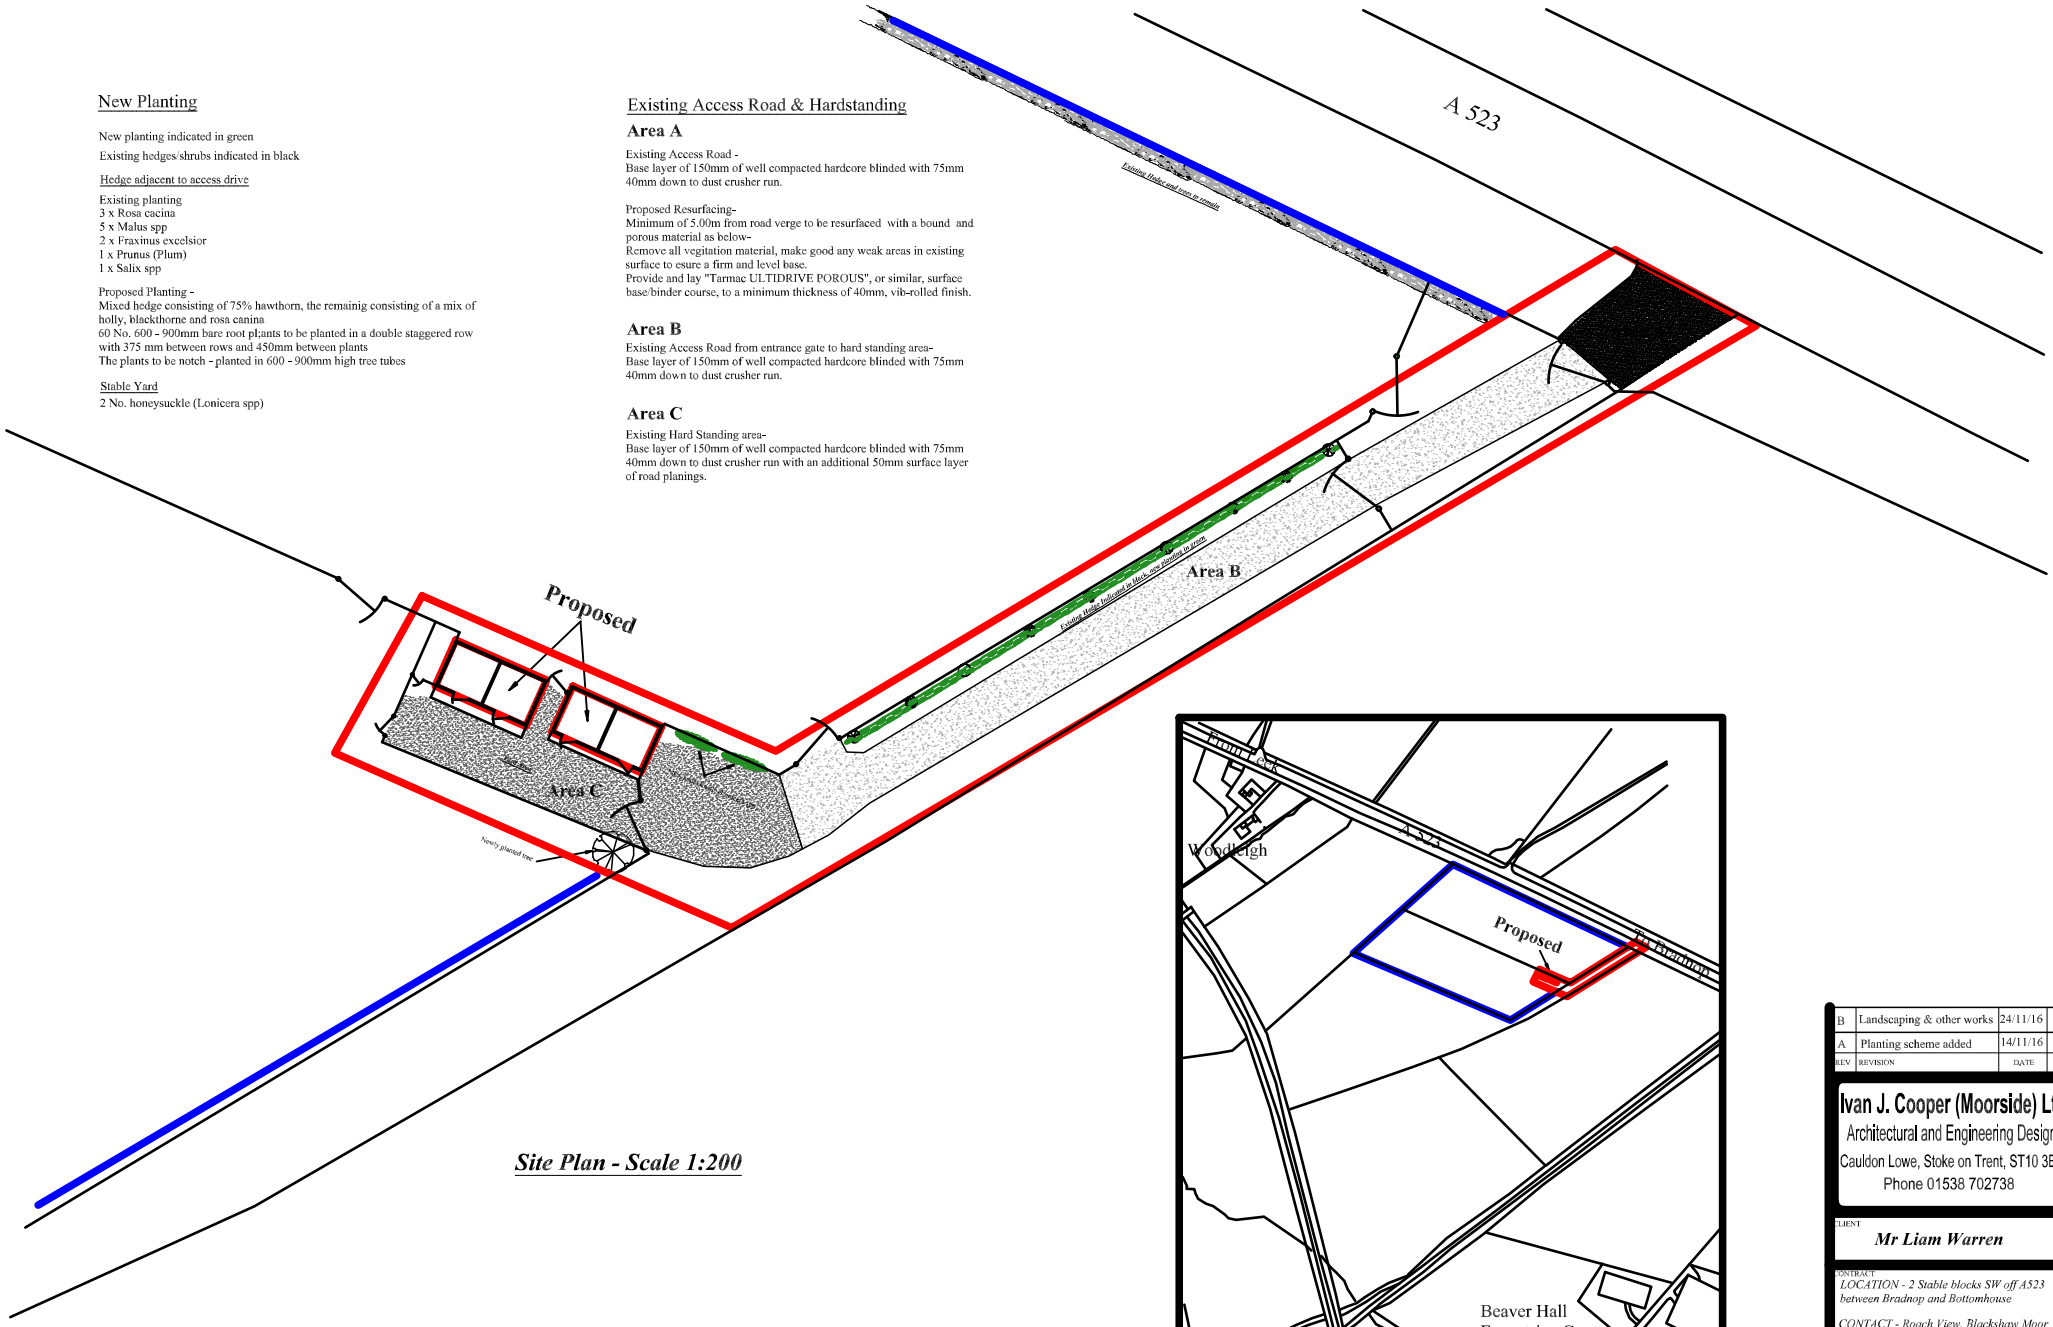

Site Plan - Scale 1:200

Location Plan - Scale 1:2500

REV	REVISION	DATE	BY
B	Landscaping & other works	24/11/16	ijc
A	Planting scheme added	14/11/16	ijc

Ivan J. Cooper (Moorside) Ltd
Architectural and Engineering Design
Cauldon Lowe, Stoke on Trent, ST10 3ET.
Phone 01538 702738

CLIENT
Mr Liam Warren

CONTRACT
LOCATION - 2 Stable blocks SW off A523 between Bradnop and Bottomhouse

CONTACT - Roach View, Blackshaw Moor Leek, Staffs ST13 8TW

TITLE
Location and Site Plans

CONTRACT No. | K Wainman Associates

SCALES 1: 2500, 1:200 Original A1

DATE 26/01/16 | DRAWN

DRAWING NUMBER
3578-01B