Proposed Agricultural Access
Land at Lask Edge Road, Leek, ST13 8QG

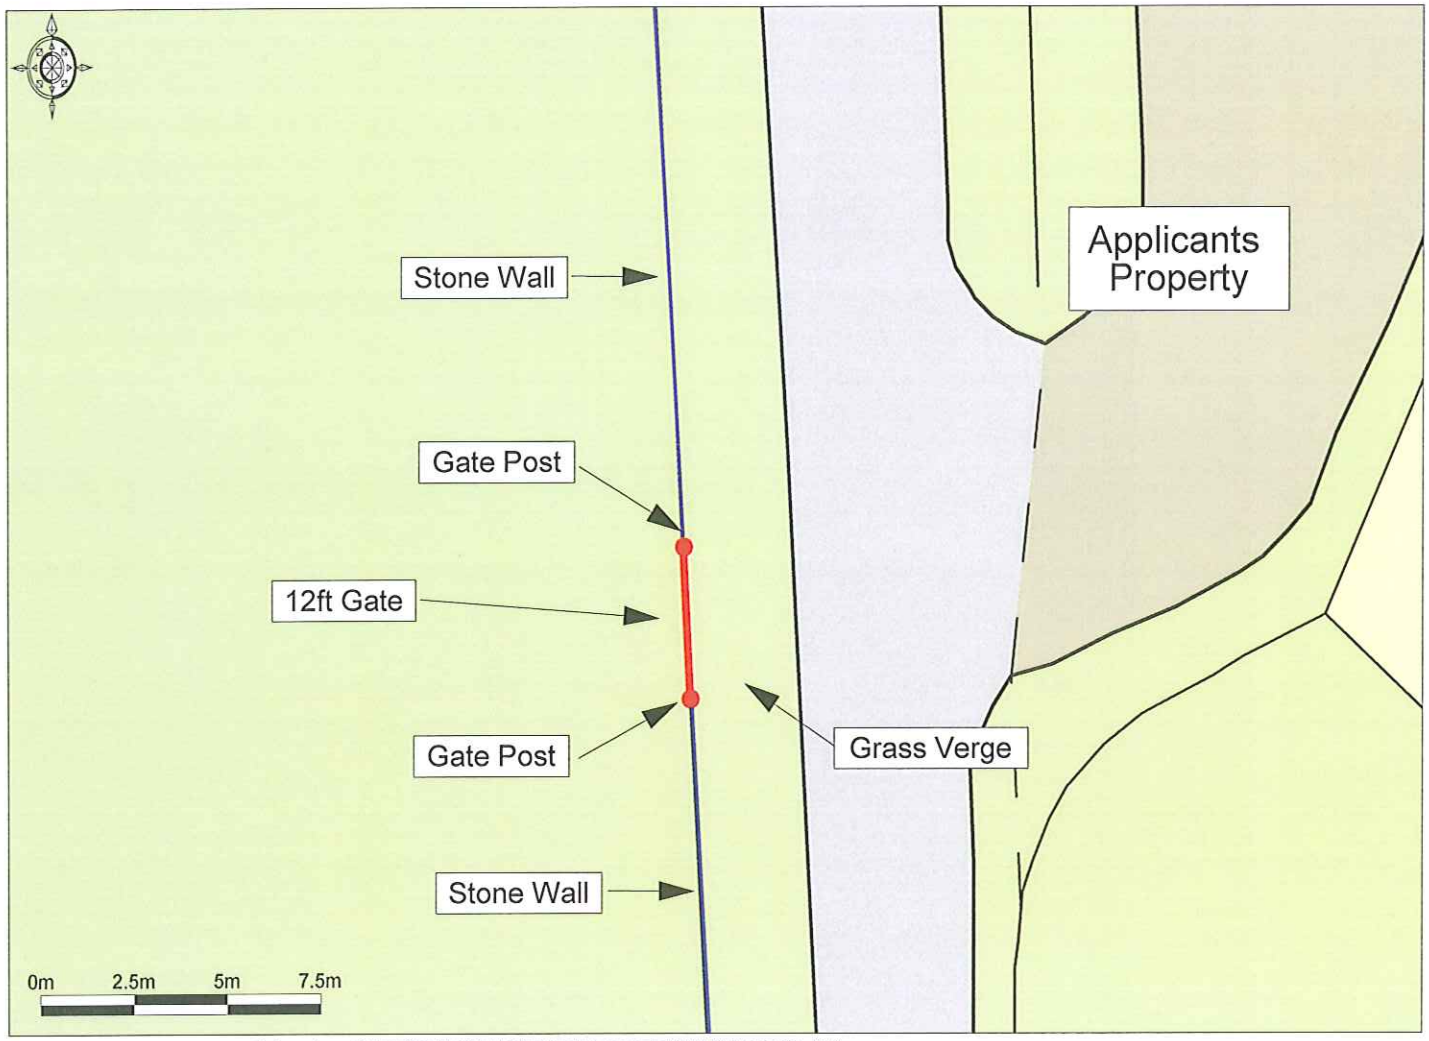

Ordnance Survey © Crown Copyright 2016. All rights reserved. Licence number 100022432. Plotted Scale - 1:200

Promap®

Scale 1:200