
Rev	By	Desc	Date
-	-	-	-

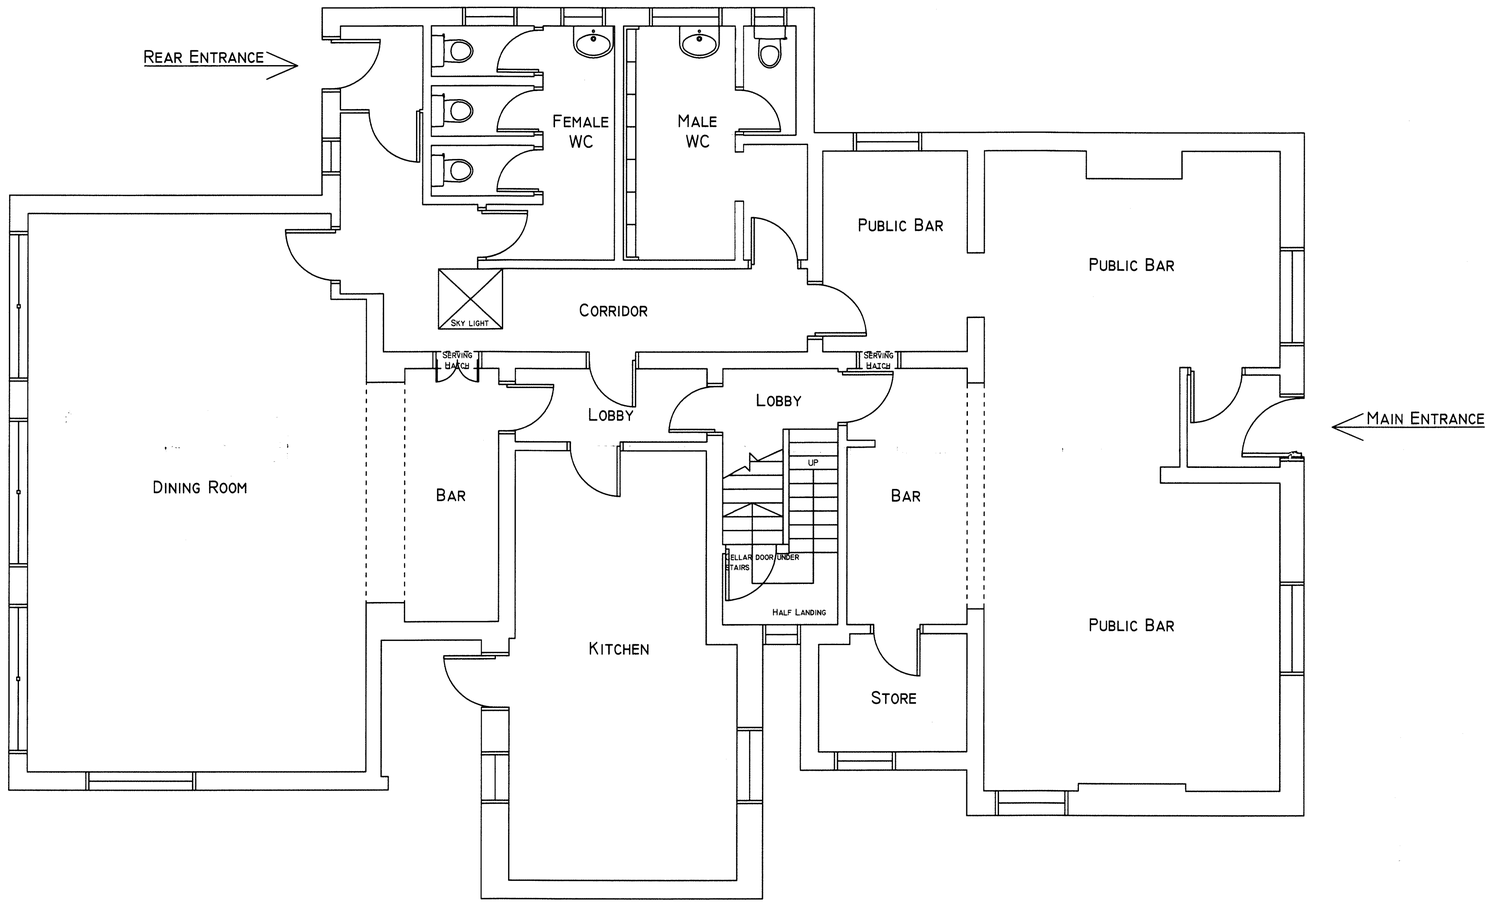

N

L.A.W. Building Services & Electrical Engineers

LAW BUILDING SERVICES
T: 01782 410444
F: 01782 410430
E: SALES@LAWBS.COM

Drawn	Chkd	Client	Date	Scale
ADH	LAW	THE ROYAL OAK	13/04/07	1:50

Drawing: GROUND FLOOR LAYOUT

Project: THR ROYAL OAK

Drawing No	Rev	Size
RO-001	-	A1