All dimensions & Levels to be checked and verified by the contractor prior to works commencing. Do not scale this drawing

Any errors to be reported to the Architect immediately

The copyright of this drawing and design is vested in the Architect and must not be copied or reproduced without written consent.

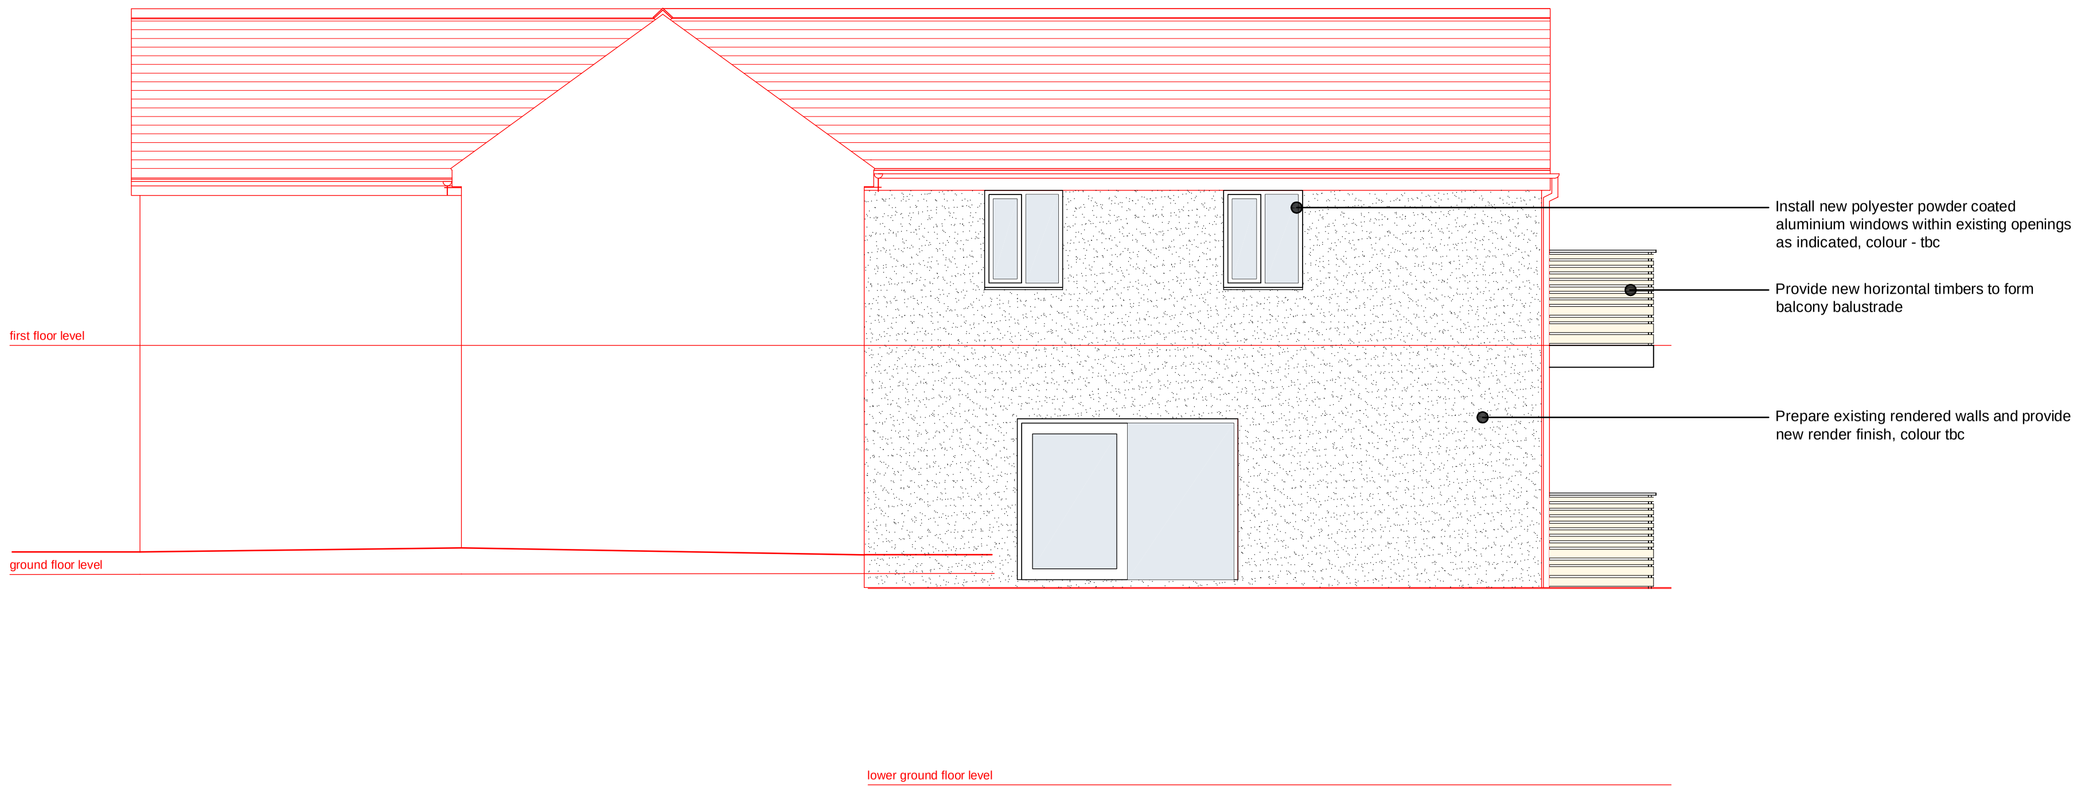

Proposed Side Elevation

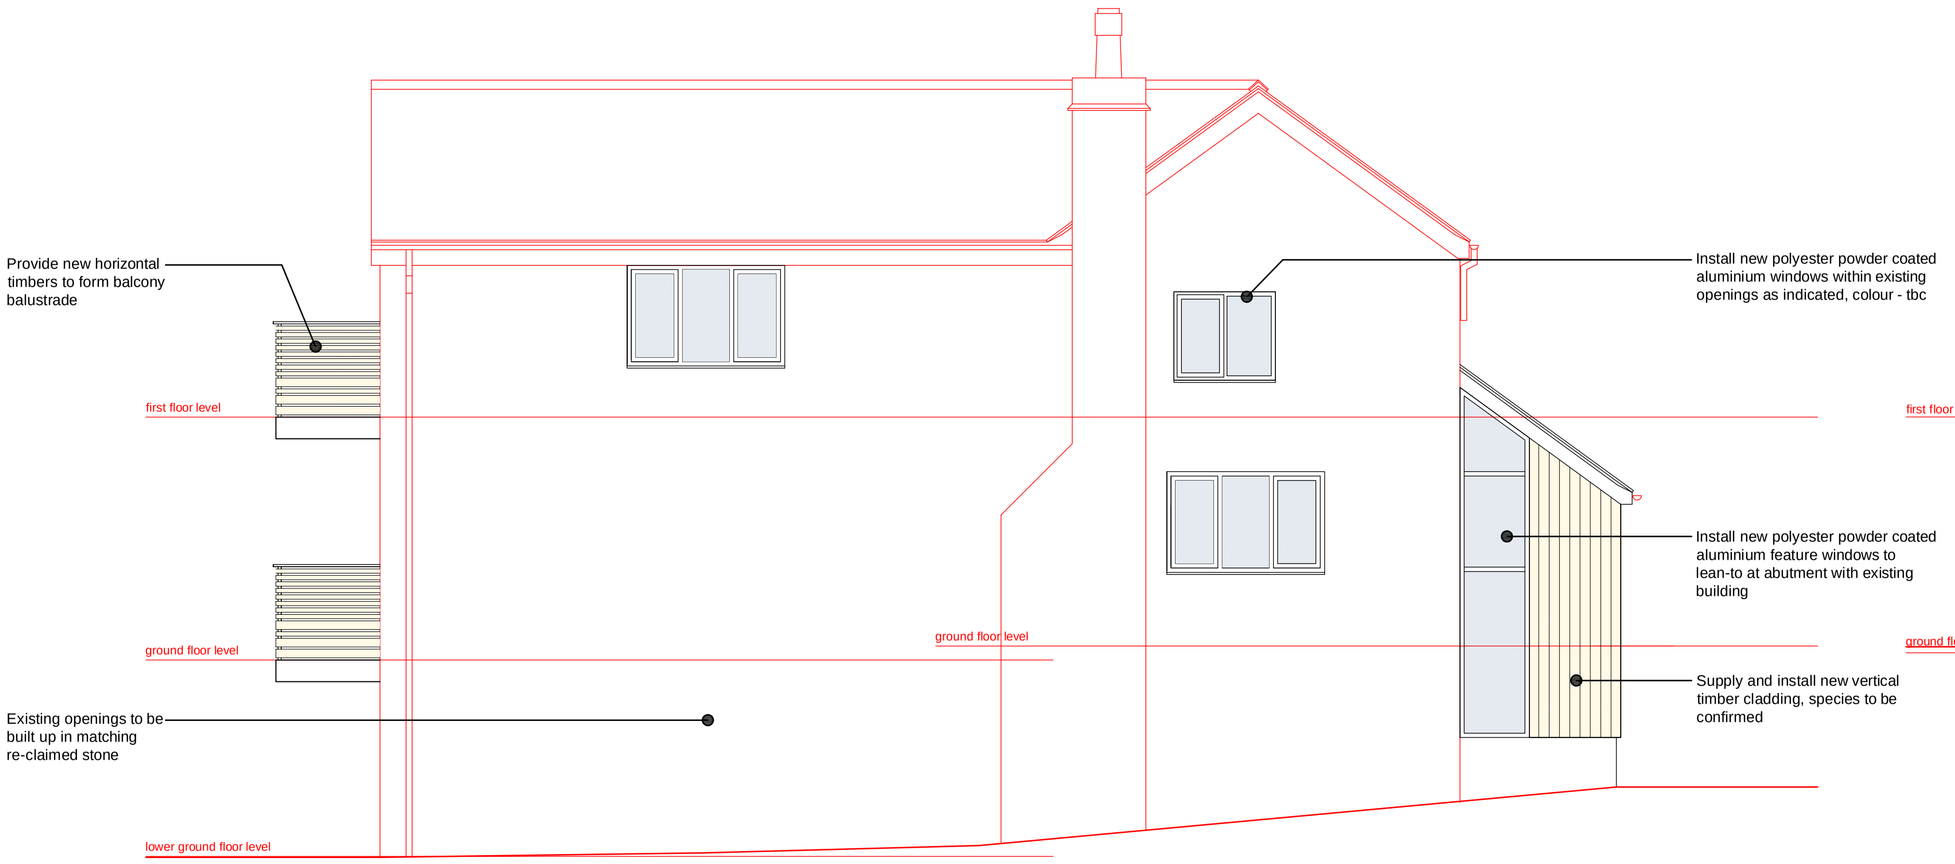

Proposed Side Elevation

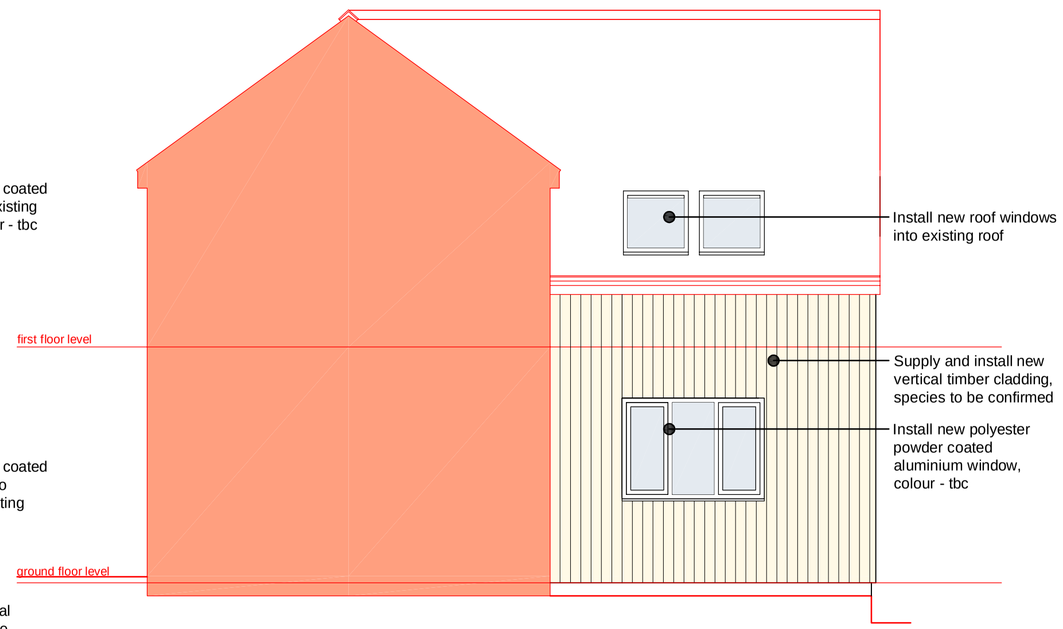

Proposed Part Side Elevation

revision	description	date

drawing 0968-08 revision

client
MR & MRS WILCOX

project
EXTENSION AND ALTERATIONS

location
LADYFIELDS FARM, MILL LANE, WETLEY ROCKS, STAFFS, ST9 0BW

title
PROPOSED ELEVATIONS SHEET 2

issue
PLANNING

scale
1:50 @ A1

drawn by JH | checked by IT | date 26.10.16

TarpeyWoodfineArchitects

10 king street newcastle under lyme staffordshire ST5 1EL
Tel: 01782 632 680 Email: info@tarpey-woodfine.com