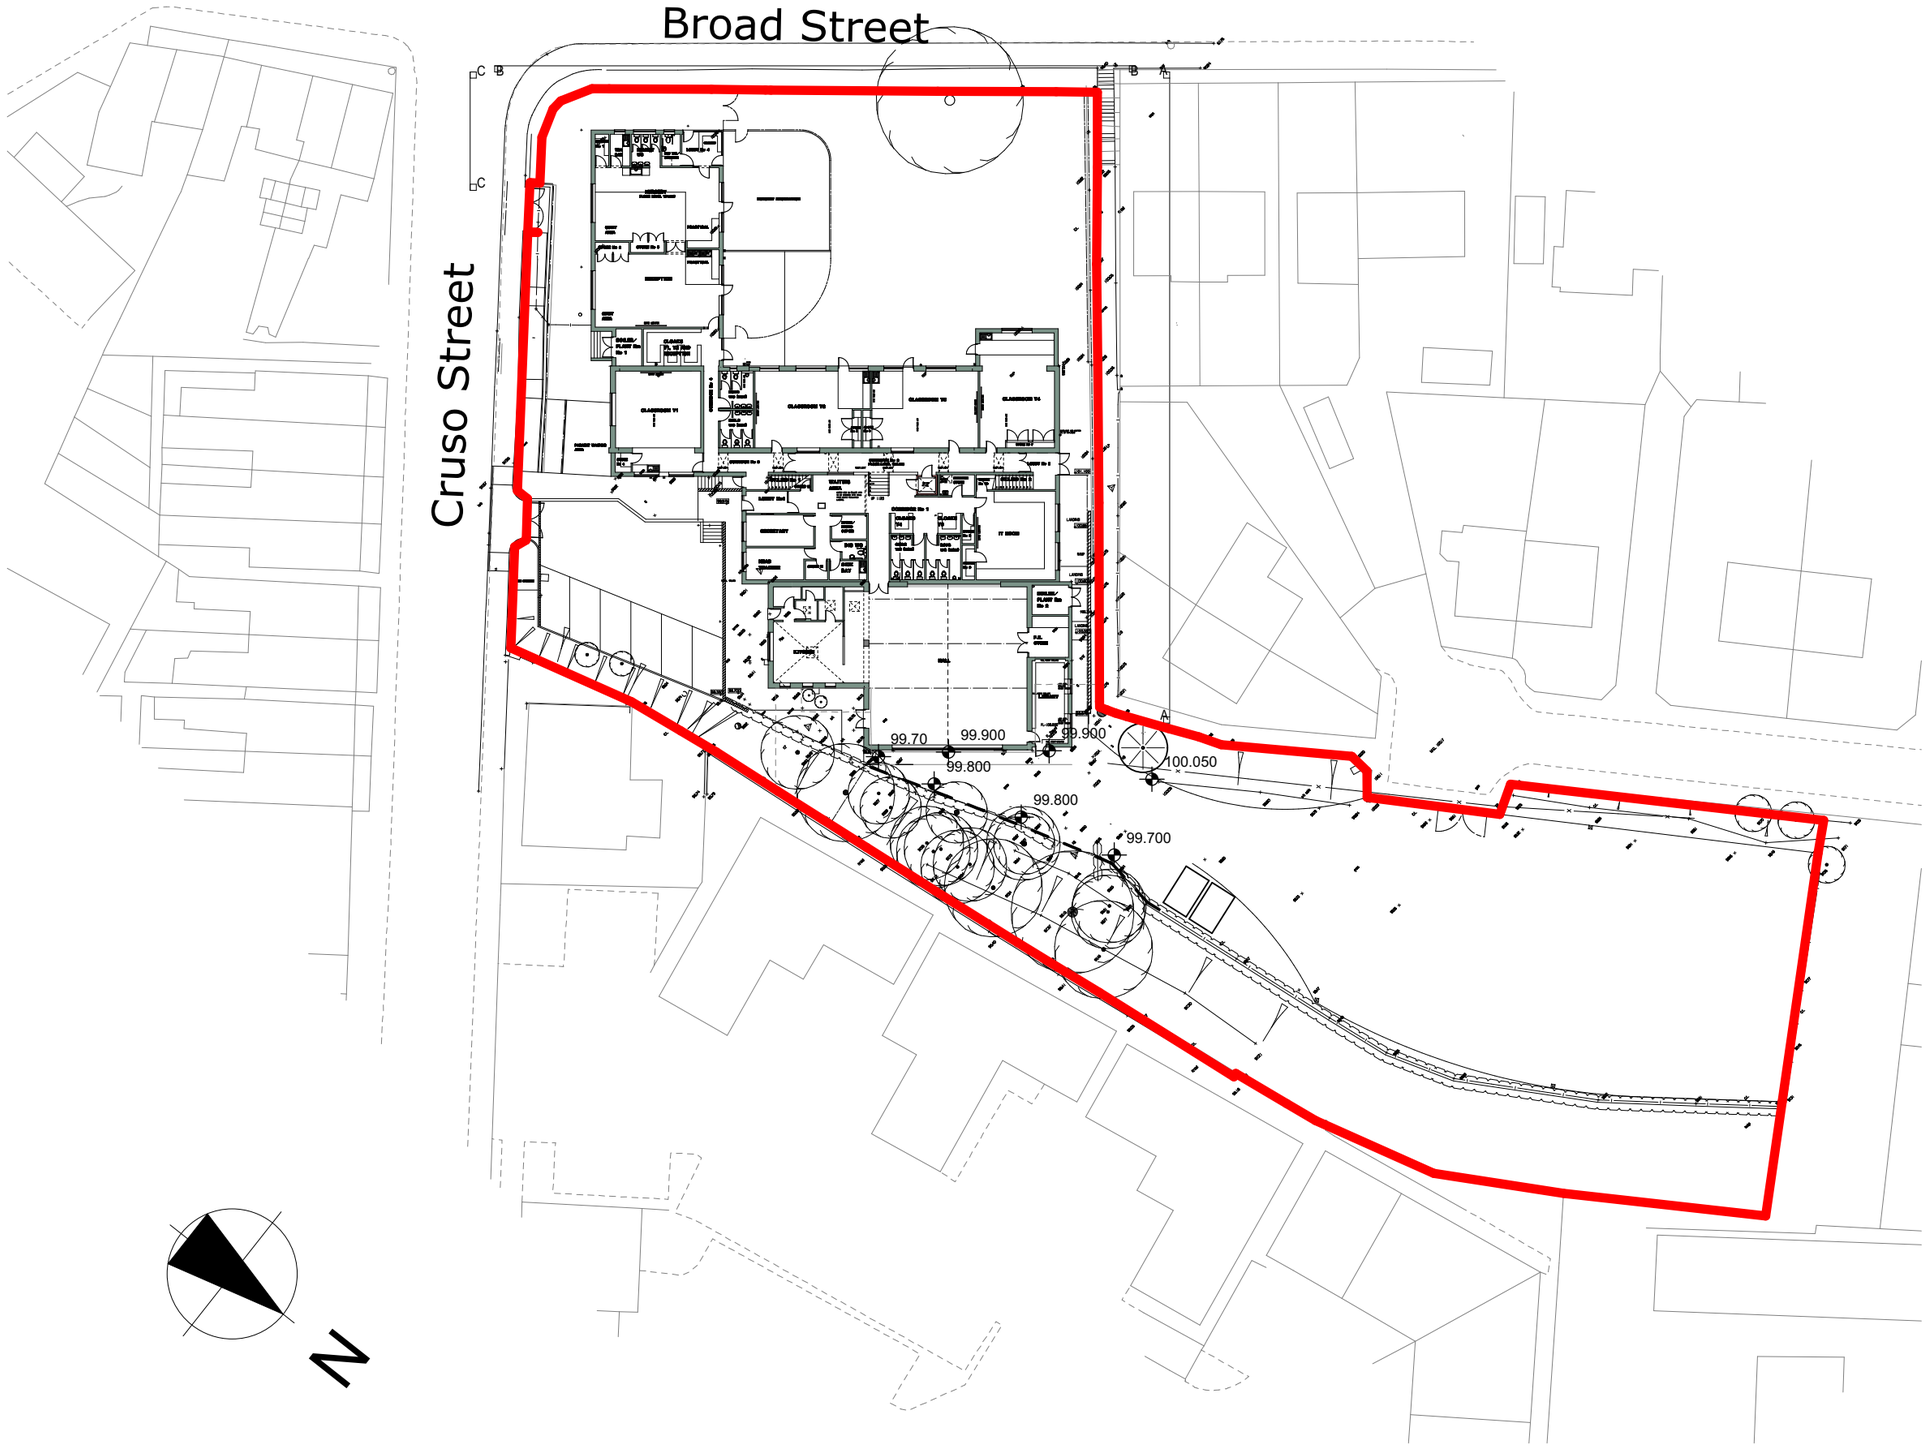


Scale Bar 1:500

0 20 40 60 80 100

RevID	Issue Date	Comment	Modified By	Checked By

Drawing Status

wood | goldstraw | yorath
ARCHITECTS QUANTITY SURVEYORS CDM CO-ORDINATORS

Churchill House, Regent Road, Stoke on Trent, ST1 3RH.
Tel: 01782 208000 Fax: 01782 208712 E-mail: info@woodgoldstraw.co.uk
http://www.woodgoldstraw.co.uk/

Client.
St Marys RC Primary School
Leek

Project.
Safeguarding Works 2016

Scale		Issue Date
1:500		17/11/2016
Sheet Size	Drawn	Checked
A3		

Title.
Site Plan

Drawing Number	Revison ID
3072-13-02	

CAD file path:
X:\1 A CAPPER'S TEAM\1 RC SCHOOL\LEEK - ST MARYS RC ACADEMY\3072-13 FENCING\02 WGY Live CAD\3072-13 - Production.bpn

Copyright. Wood Goldstraw & Yorath.
Contractors are to check all dimensions on site and refer any discrepancies to the Architects immediately. Do not scale from this drawing.