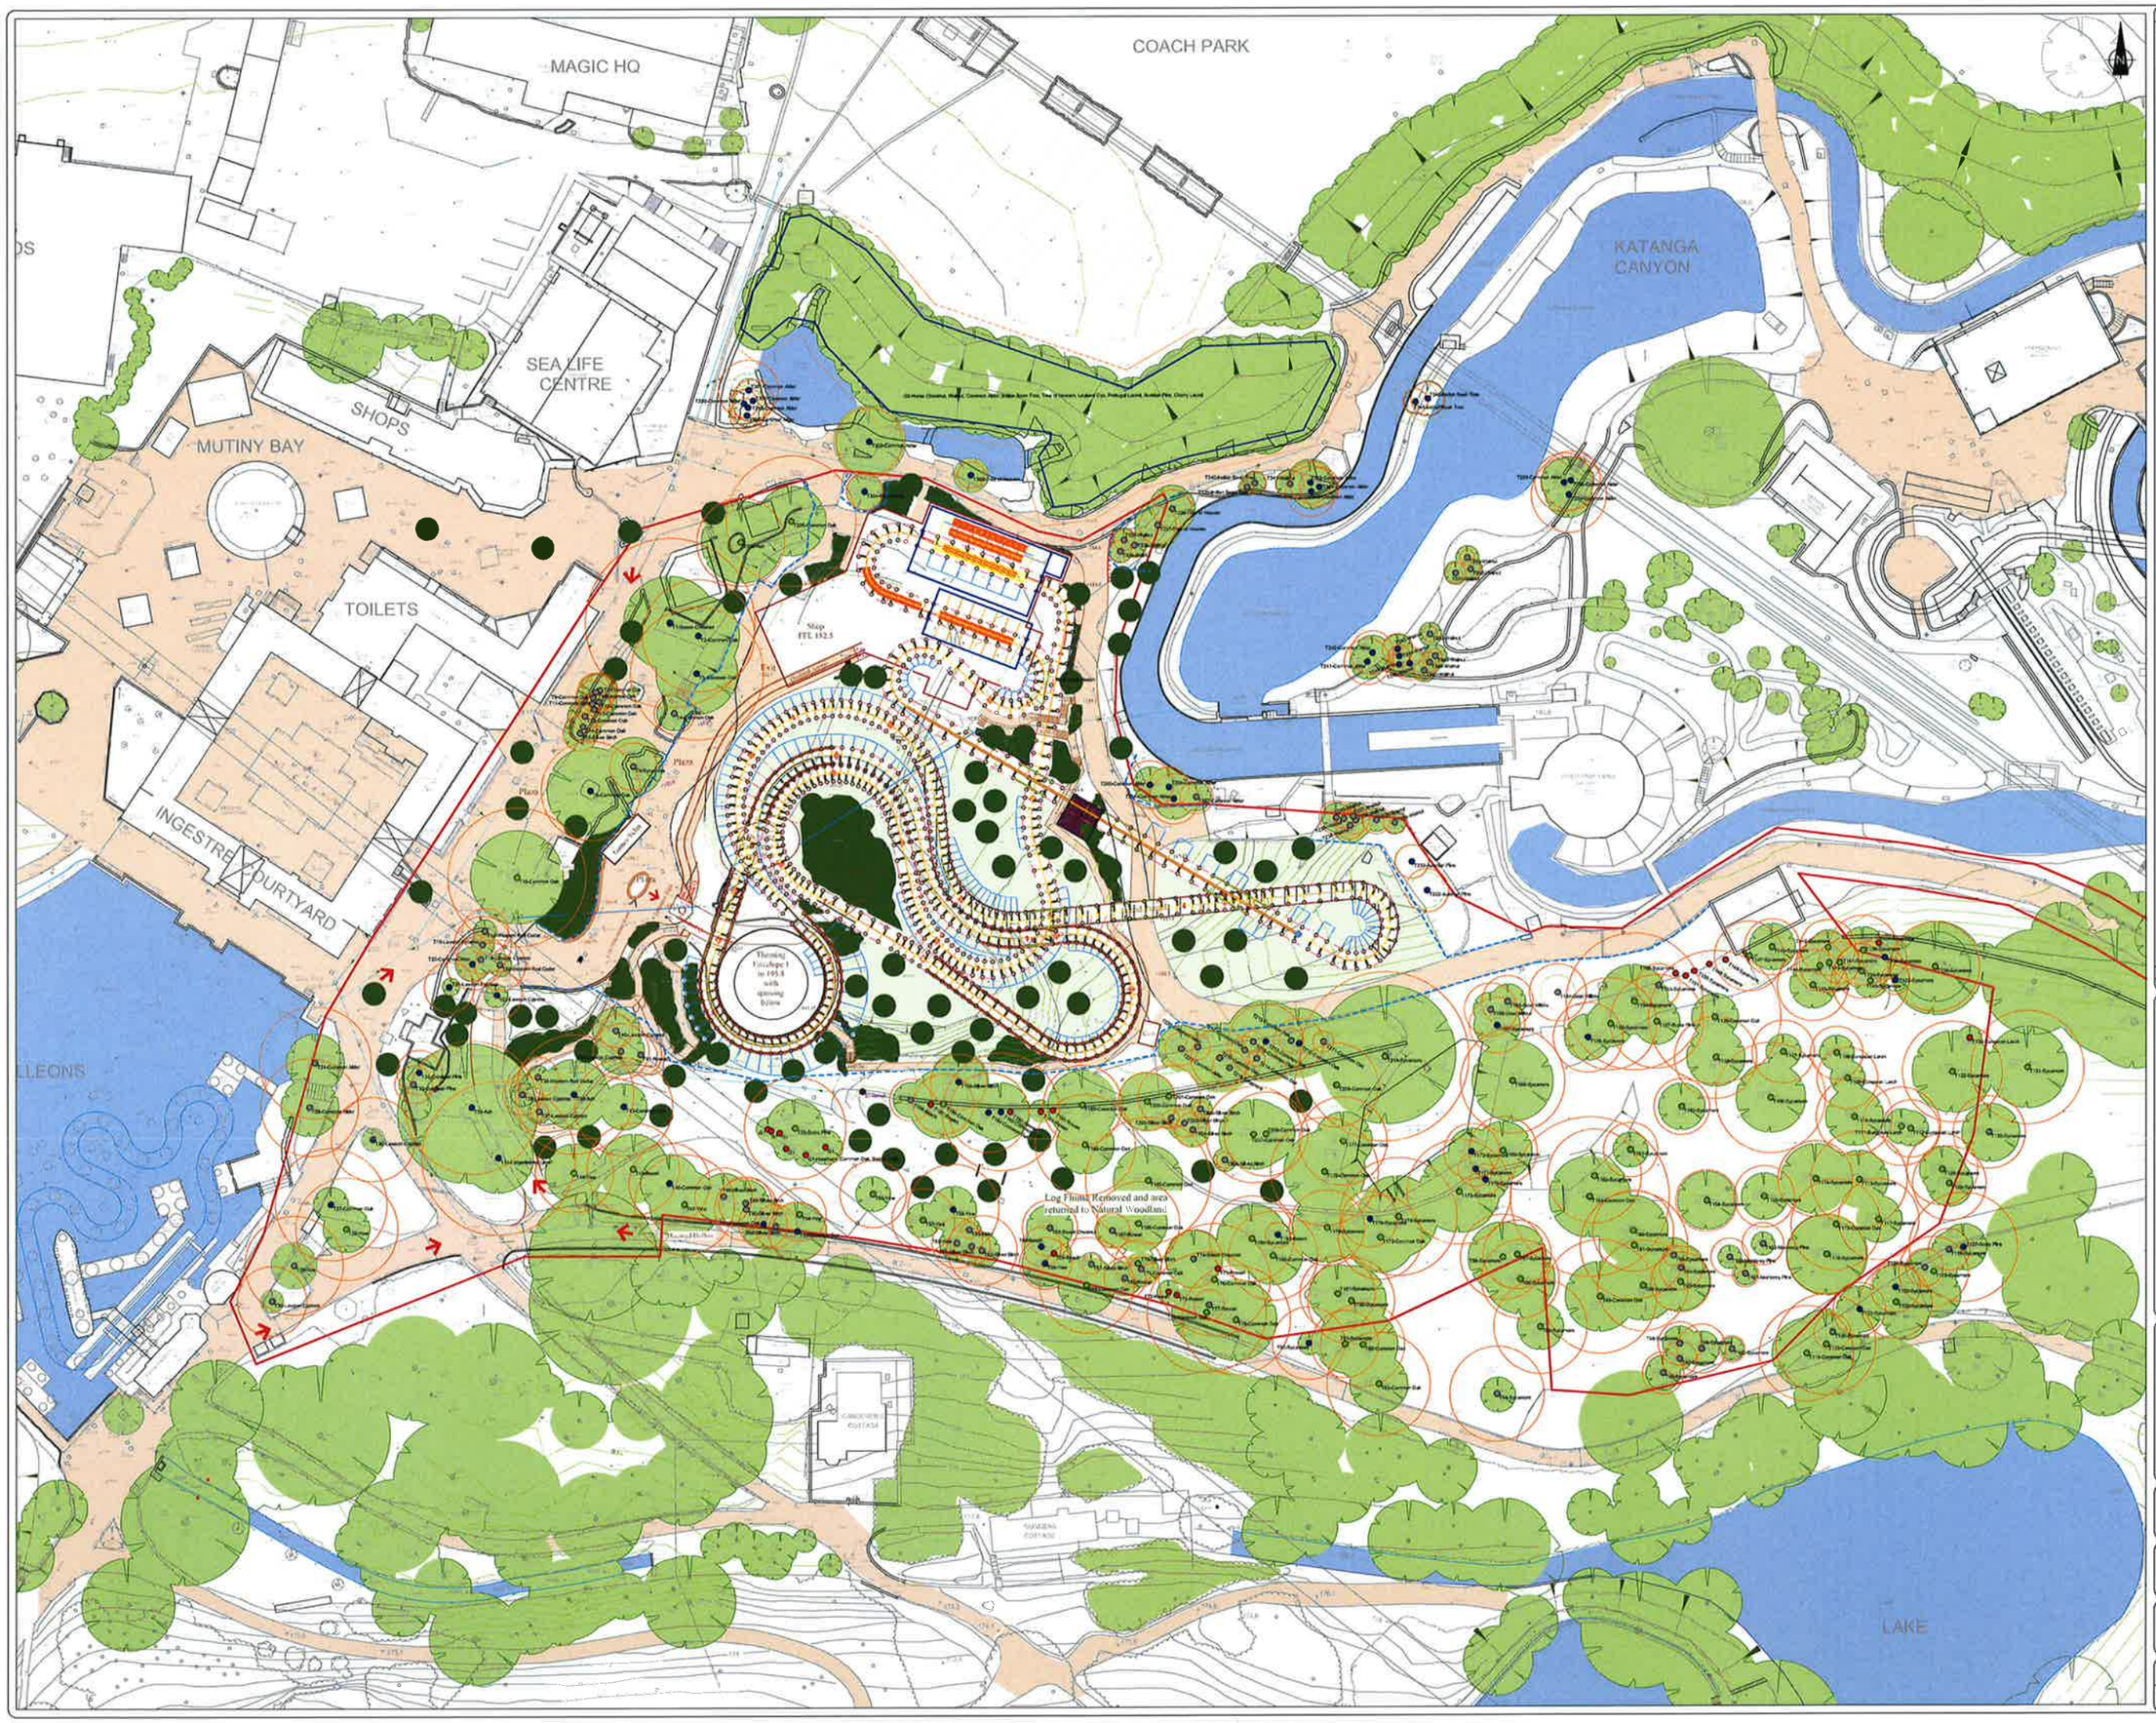

Notes:

1. Do not scale off this drawing. Tree canopies are symbolic only and are representative of the average spread; this may not represent the true outline. Note that the tree stem may not sit centrally to canopy. The stem is not shown to scale - see schedule.
2. The original of this drawing was produced in colour – a monochrome copy should not be relied upon.

Rev	Date	Status/Amendments	By

Key:

- Category A Tree
- Category B Tree
- Category C Tree
- Category U Tree
- Branch Spread
- Tree to be Removed
- Root Protection Area (RPA)
- First Significant Branch Direction
- Root Protective Barrier
- Special Measures
- Tree Shadow

GROWING SINCE • 1991
TREE HERITAGE
Tree Heritage Ltd, 100 North Street, Leek, Staffordshire, ST13 8DQ
Telephone: 01538 384019
treeheritage.co.uk • info@treeheritage.co.uk

Client: Merlin Entertainments

Project: Alton Towers SW8

Drawing Title: Tree Protection Plan

Scale:	Paper Size:	Date Created:
1:500	A1	25/11/2016
Drawing Number: THL-0386		Drawing Revision: 9