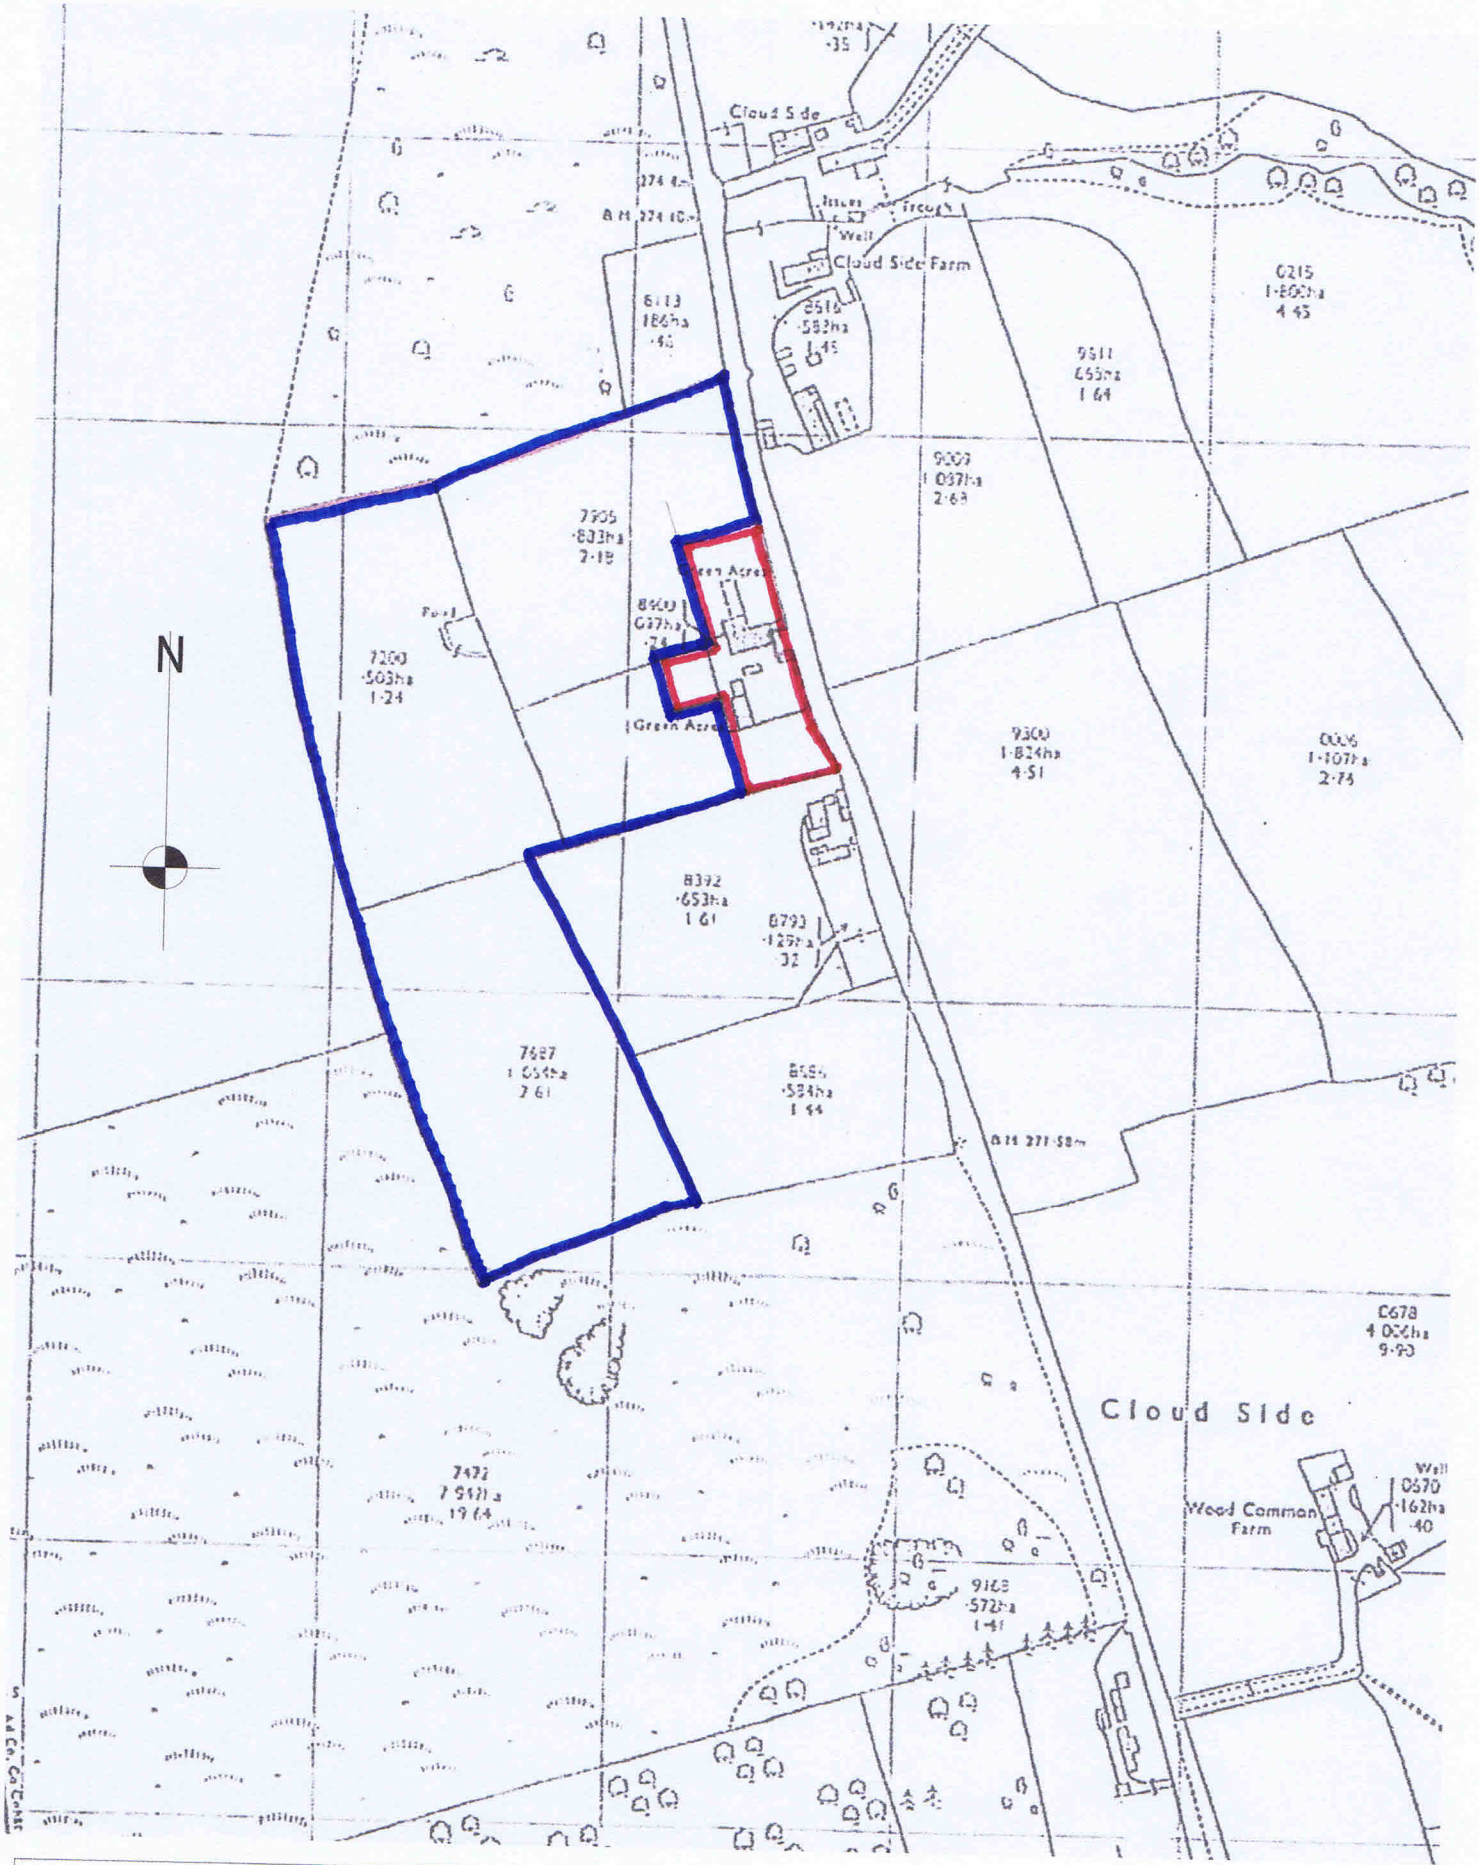

job	Green Acres, Cloudside Garage Block			
title	Location Plan			
date	scale	dwg. no.	rev.	
04.10.16	1/2500 @ A4	G-LP	.	

Ian Ankers architecture
Building and Design Consultants
Ryecroft Farm, Rushton Spencer, Macclesfield, SK11 0RP
t 01260 546944
e ian@ianankers.co.uk
w www.ianankers.co.uk