
OF3 Site Layout Plan

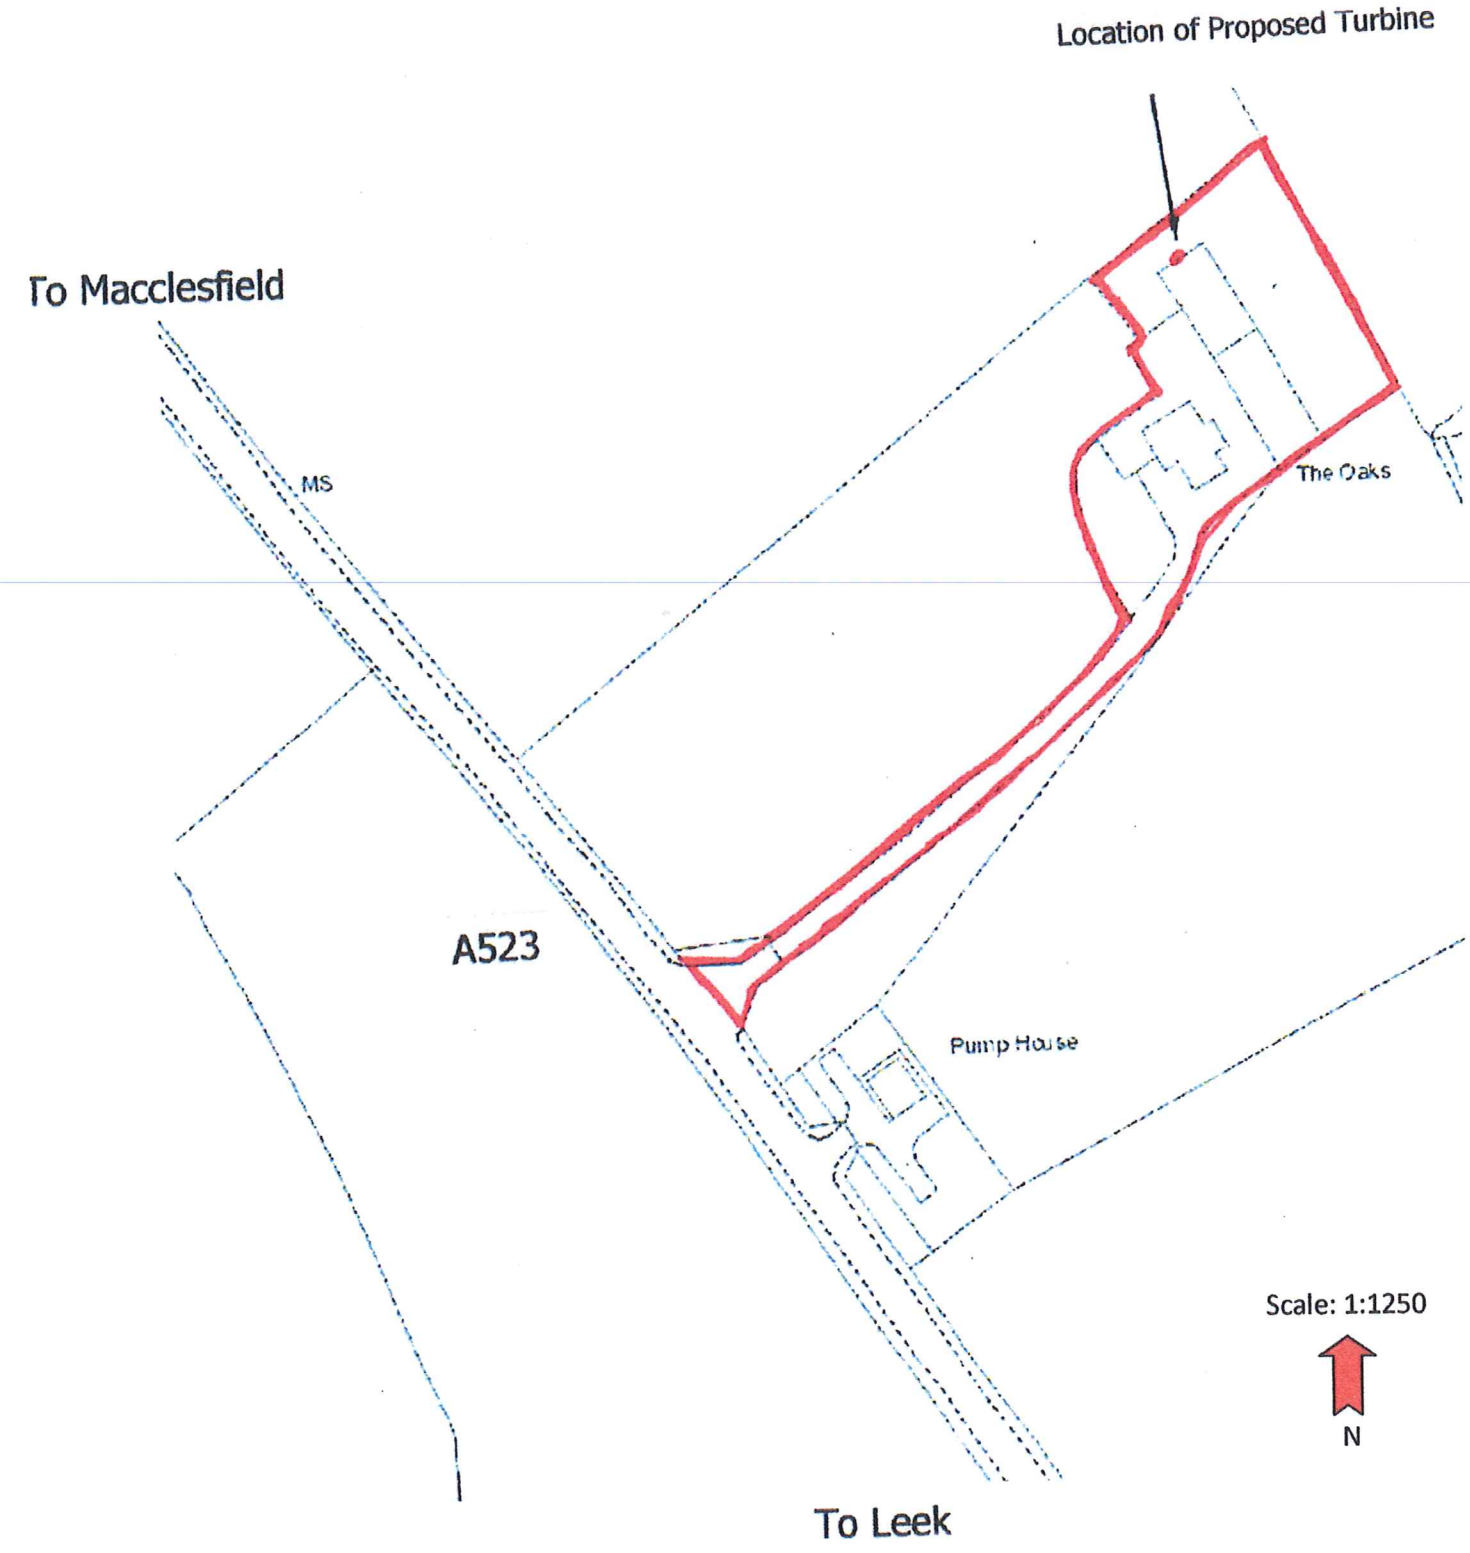

Proposed Domestic Wind Turbine, The Oaks farm, Macclesfield Road, Rudyard, Leek Staffordshire ST13 8PS