




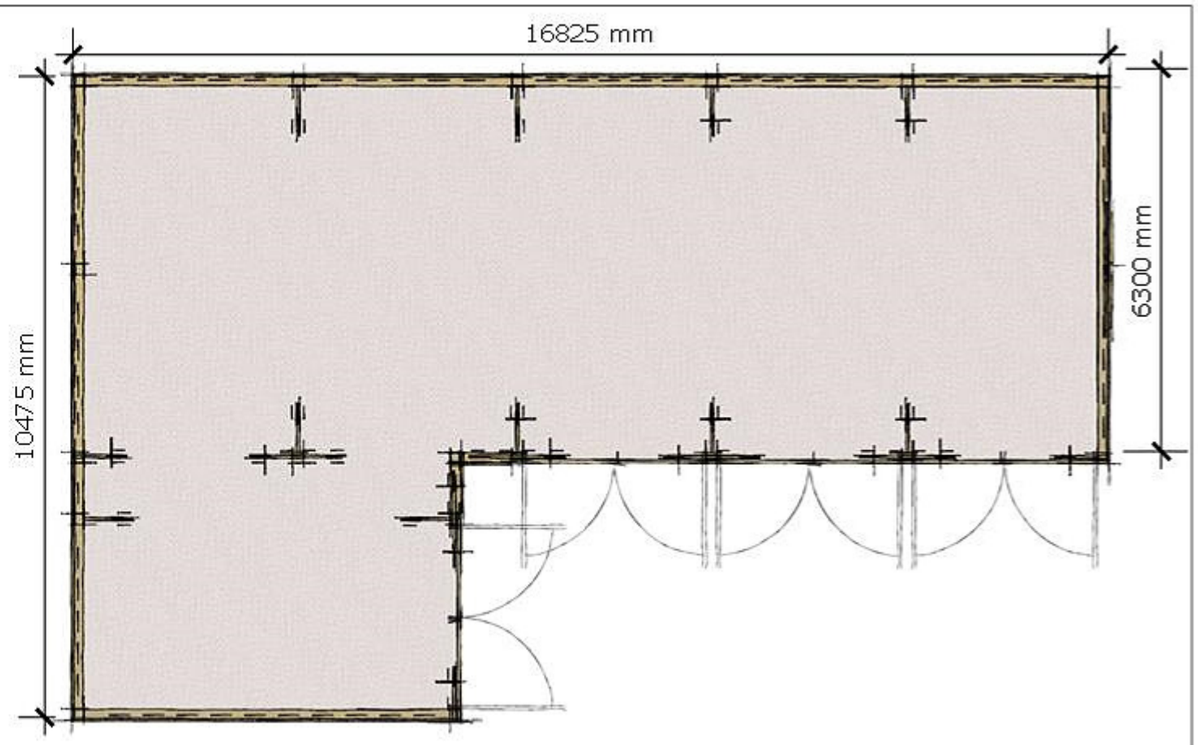


Plans & Elevations 1:100





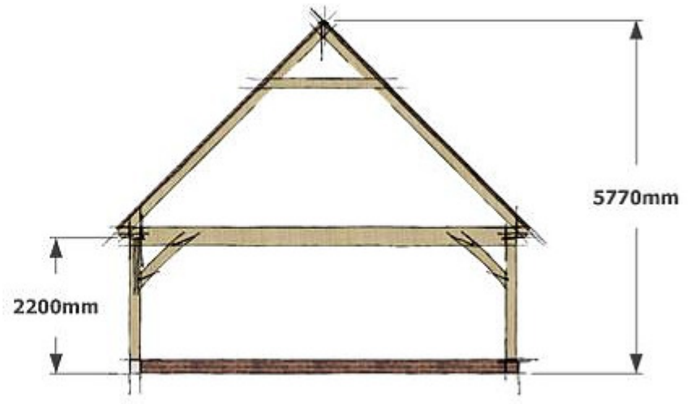




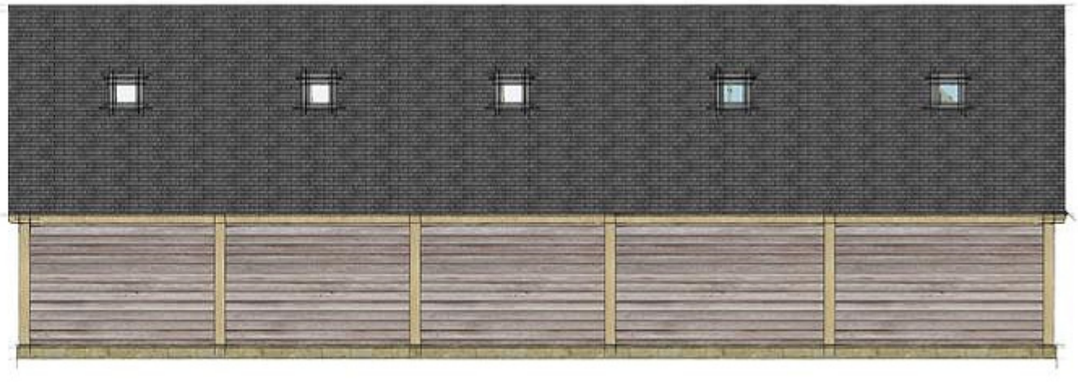

© All rights reserved

OAKWRIGHTS® COUNTRY BUILDINGS

This drawing is not to be used for construction purposes. It is intended to be read in conjunction with the appropriate contract documentation and the appendices noted therein. Do not Scale from this drawing. All dimensions are to be checked on site.

© This drawing is copyright of TJ Crump Oakwrights Ltd & APK Design. Oakwrights reserve the right to alter or replace the stated products / manufacturers as required to suit specific requirements and / or availability.

Garage Complex
Plan, Section, Elevations & Perspective
Scale 1:100@A3
www.countrybuildings.co.uk - www.apkdesign.co.uk

REVISIONS

| | DD/MM/YY | |
|---|---|---|
| 1 | 16/10/16 | Issue 1 |
| 2 | | |
| 3 | | |
| 4 | | |
| 5 | | |

Drawn By: APK
100447 / 001

APK design