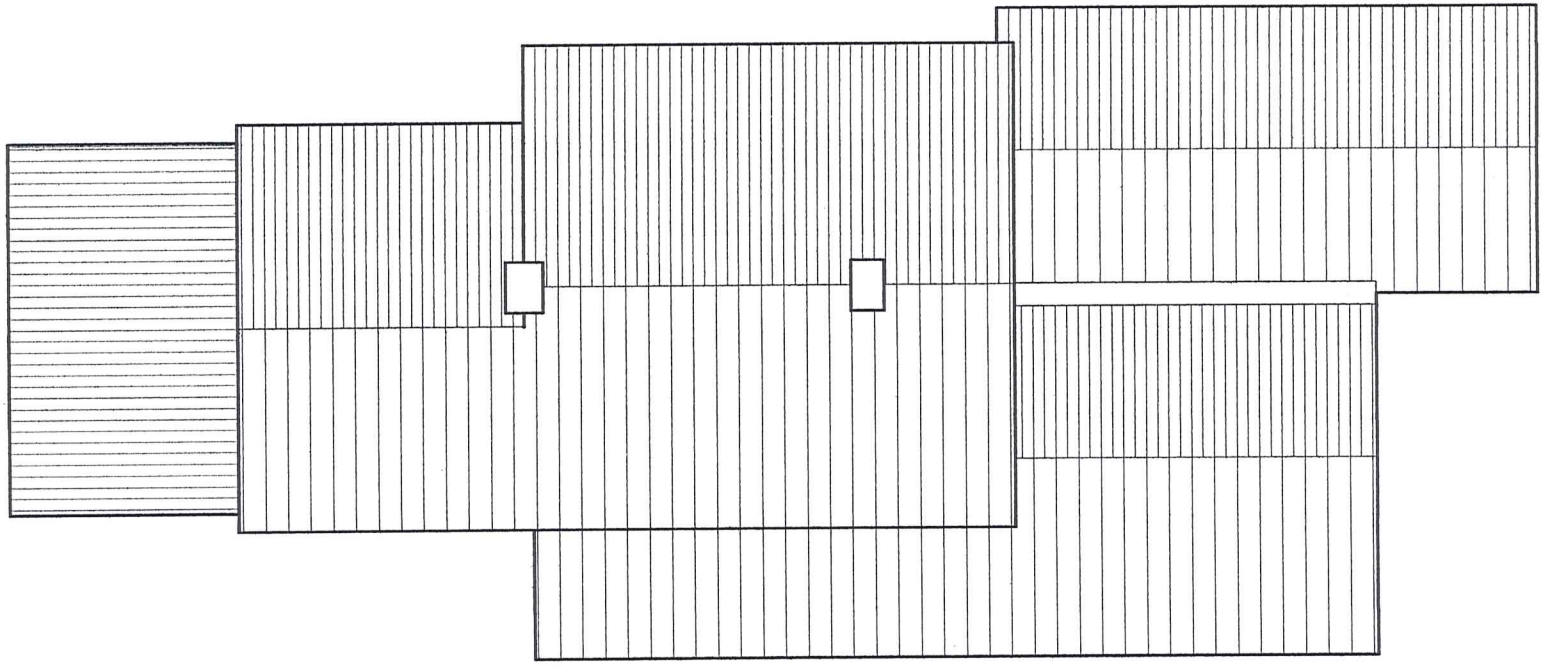

Roof Plan 1:100

0m 1m 2m 3m 4m 5m

1:100 SCALE BAR @ A4

Mr + Mrs M Johnson

Proposed Extension
Greenacres, Station Road,
Winkhill, Staffs Moorlands,
ST13 7QB.

09/00123/FUL 24 DEC 2009 - SMC