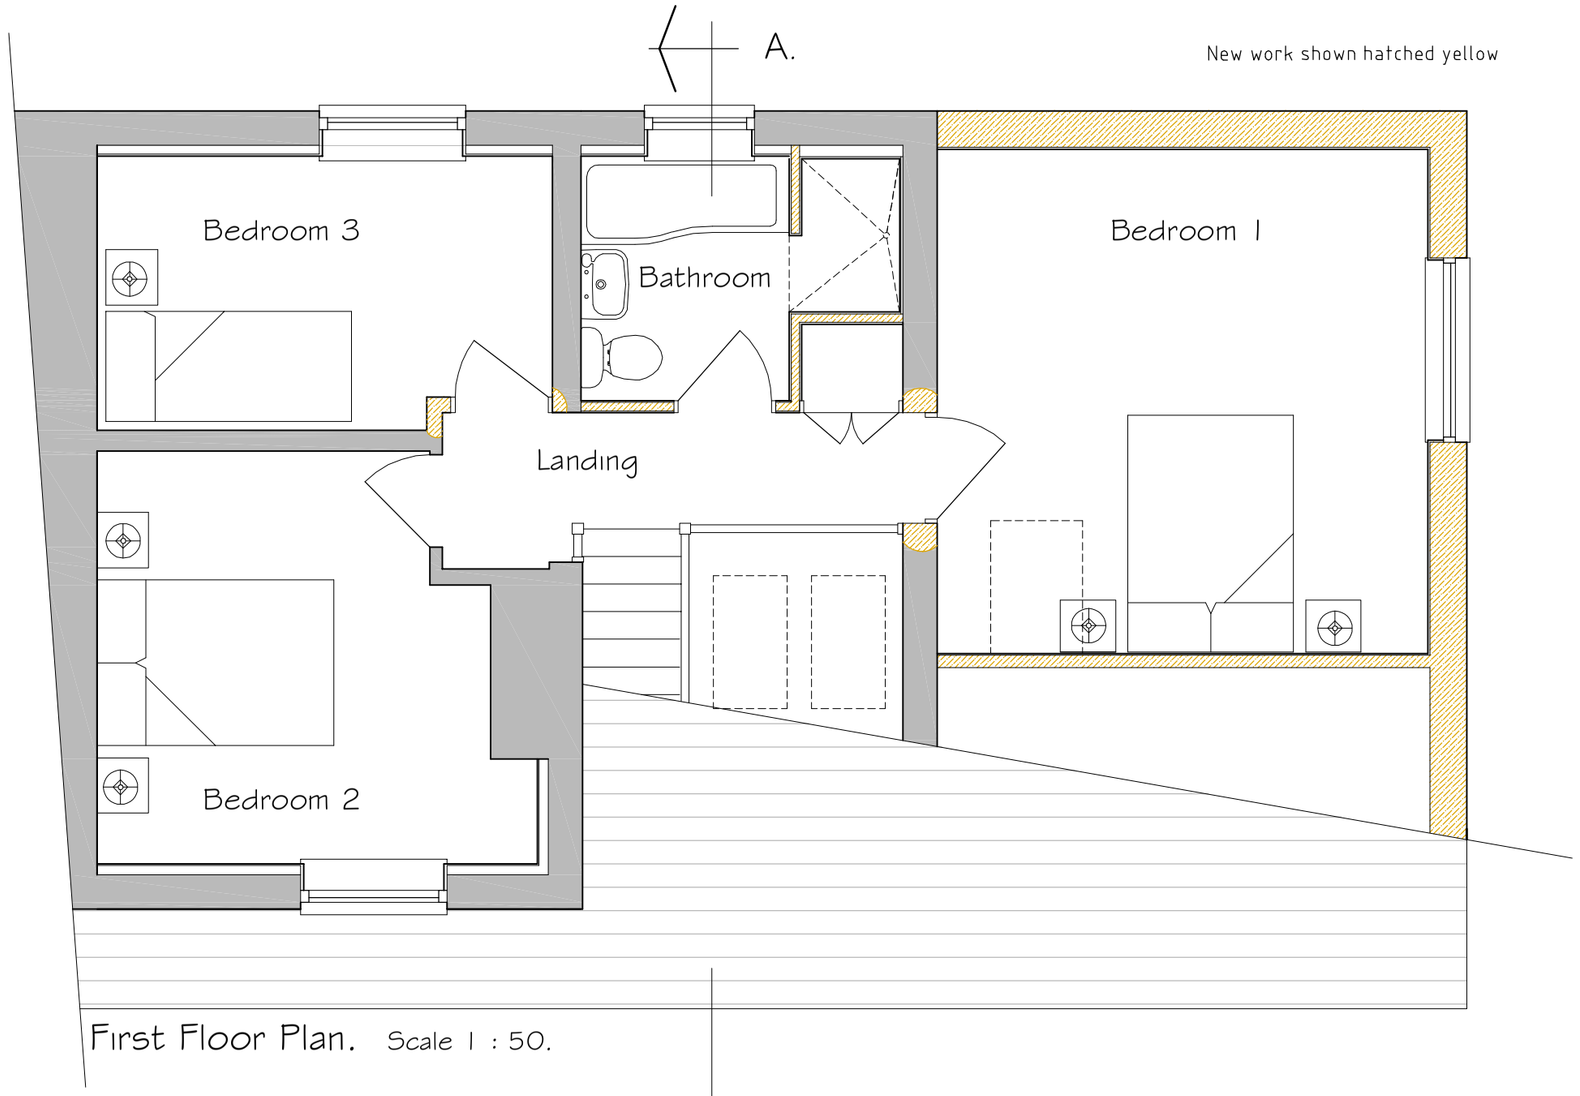

First Floor Plan. Scale 1 : 50.

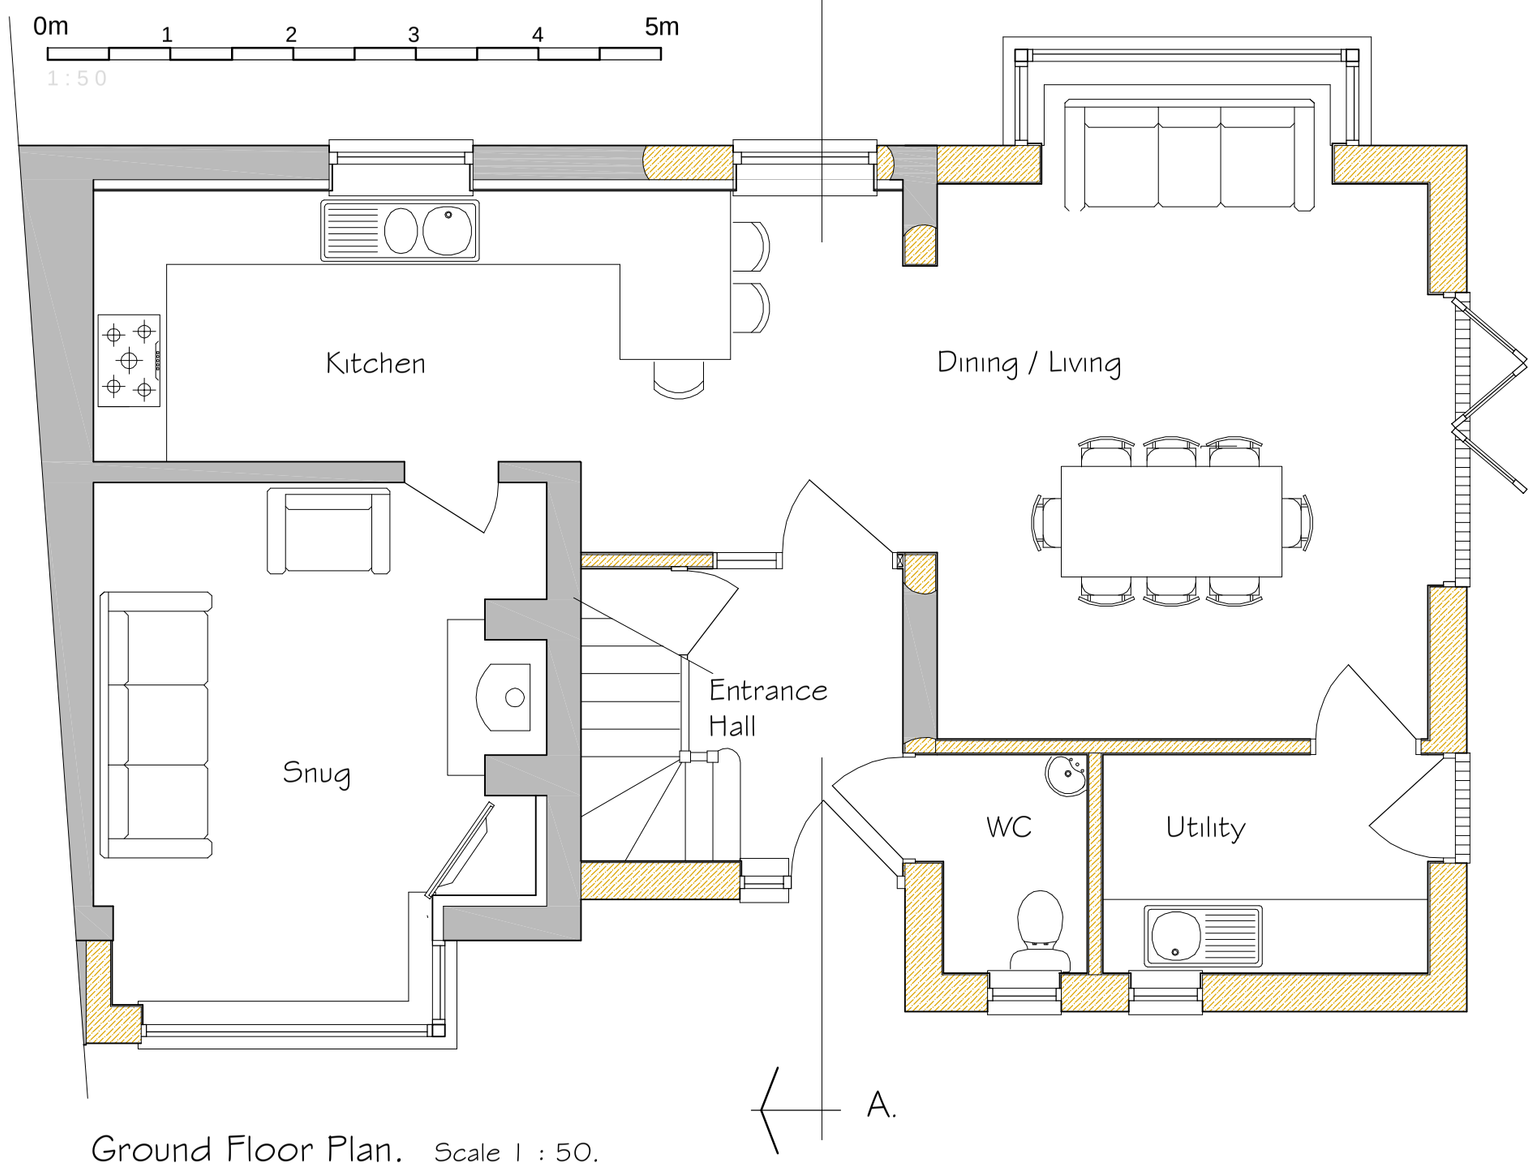

Ground Floor Plan. Scale 1 : 50.

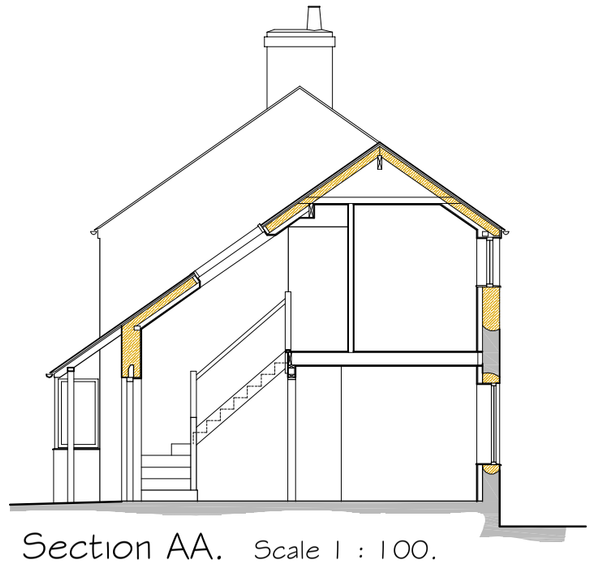

Section AA. Scale 1 : 100.



End Elevation. Scale 1 : 100.

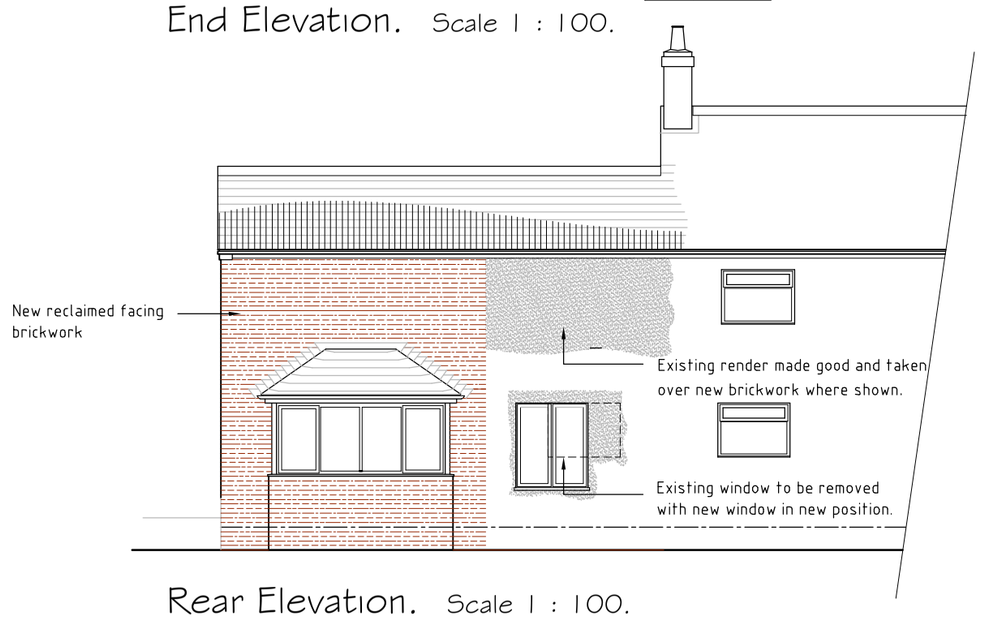

Rear Elevation. Scale 1 : 100.

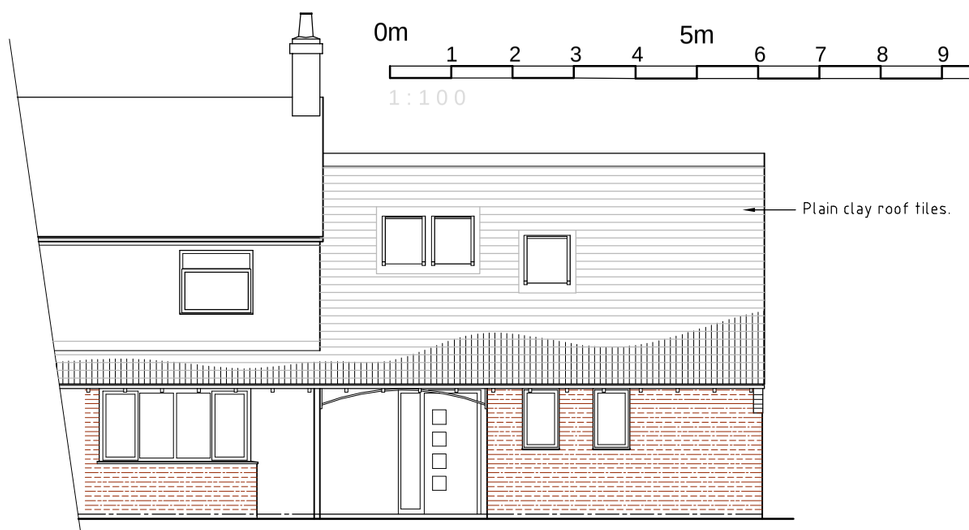

Front Elevation. Scale 1 : 100.

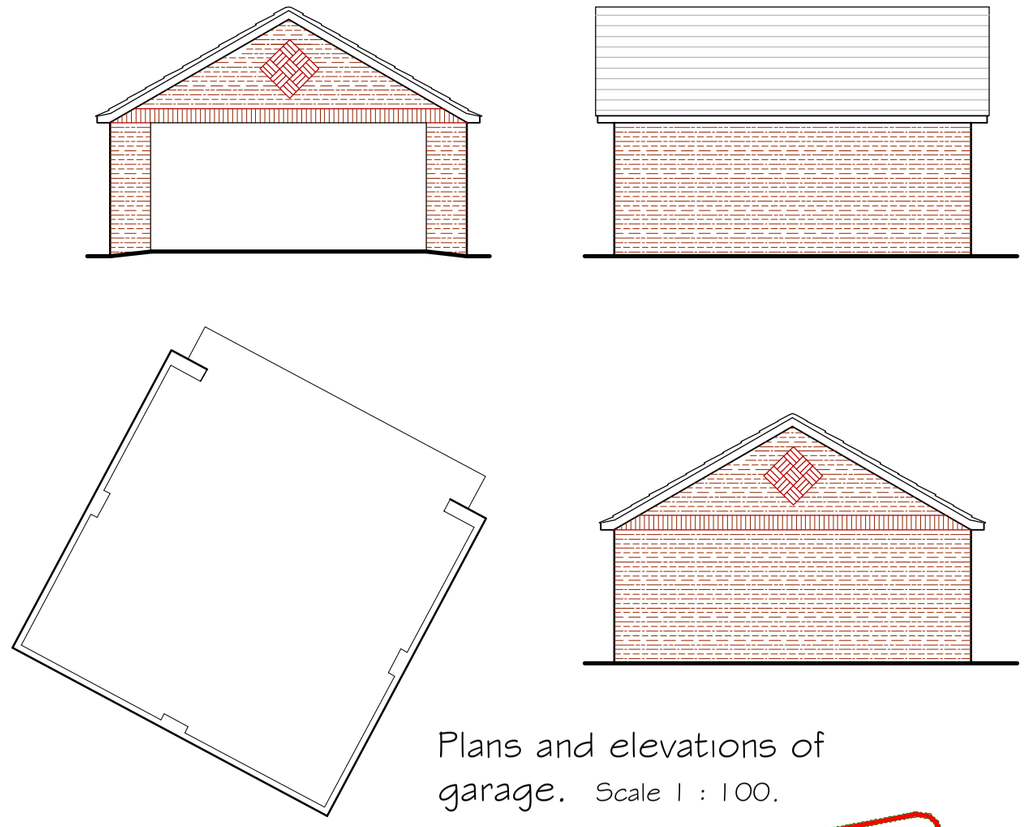

Plans and elevations of garage. Scale 1 : 100.

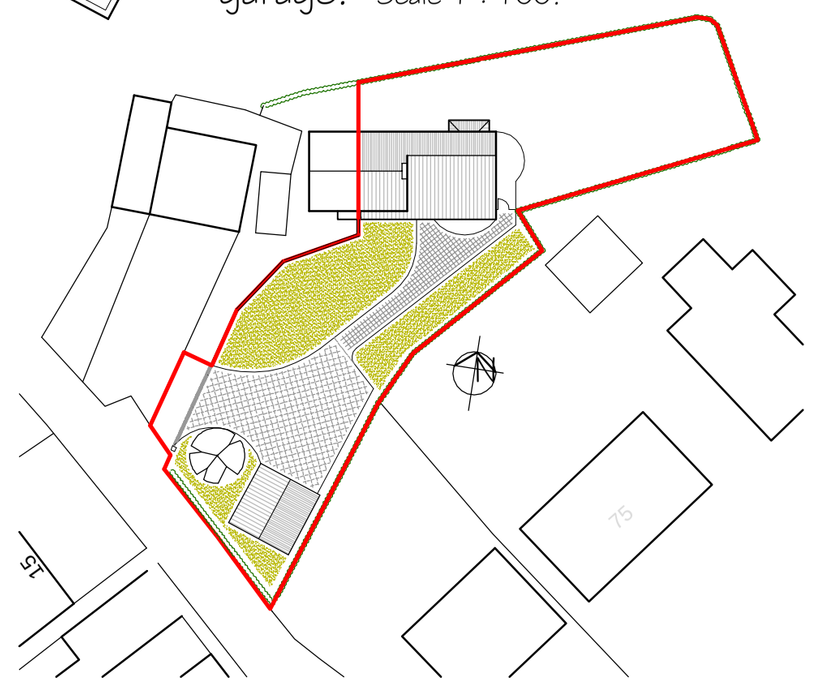

Site Plan. Scale 1 : 500.

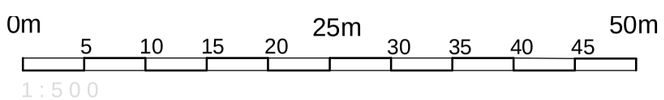

David Tatton Architect.

4 CHURCH BANK : KEELE : STAFFORDSHIRE : ST5 5AT.

Landline - 01782 619522 Mobile - 07748385590.

Email - mail@davidtattonarchitects.net

CLIENT

Nigel and Anthea Hardiker

PROJECT

Alterations and extension to
2 Marshfields Lane,
Gillow Heath
Stoke-on-Trent ST8 6RG

DRAWING

Proposals .

SCALE	DRWG NO.	
1/500, 1/100 & 1/50 @ A2	082 / 04	
	DATE November 2016	REV. A