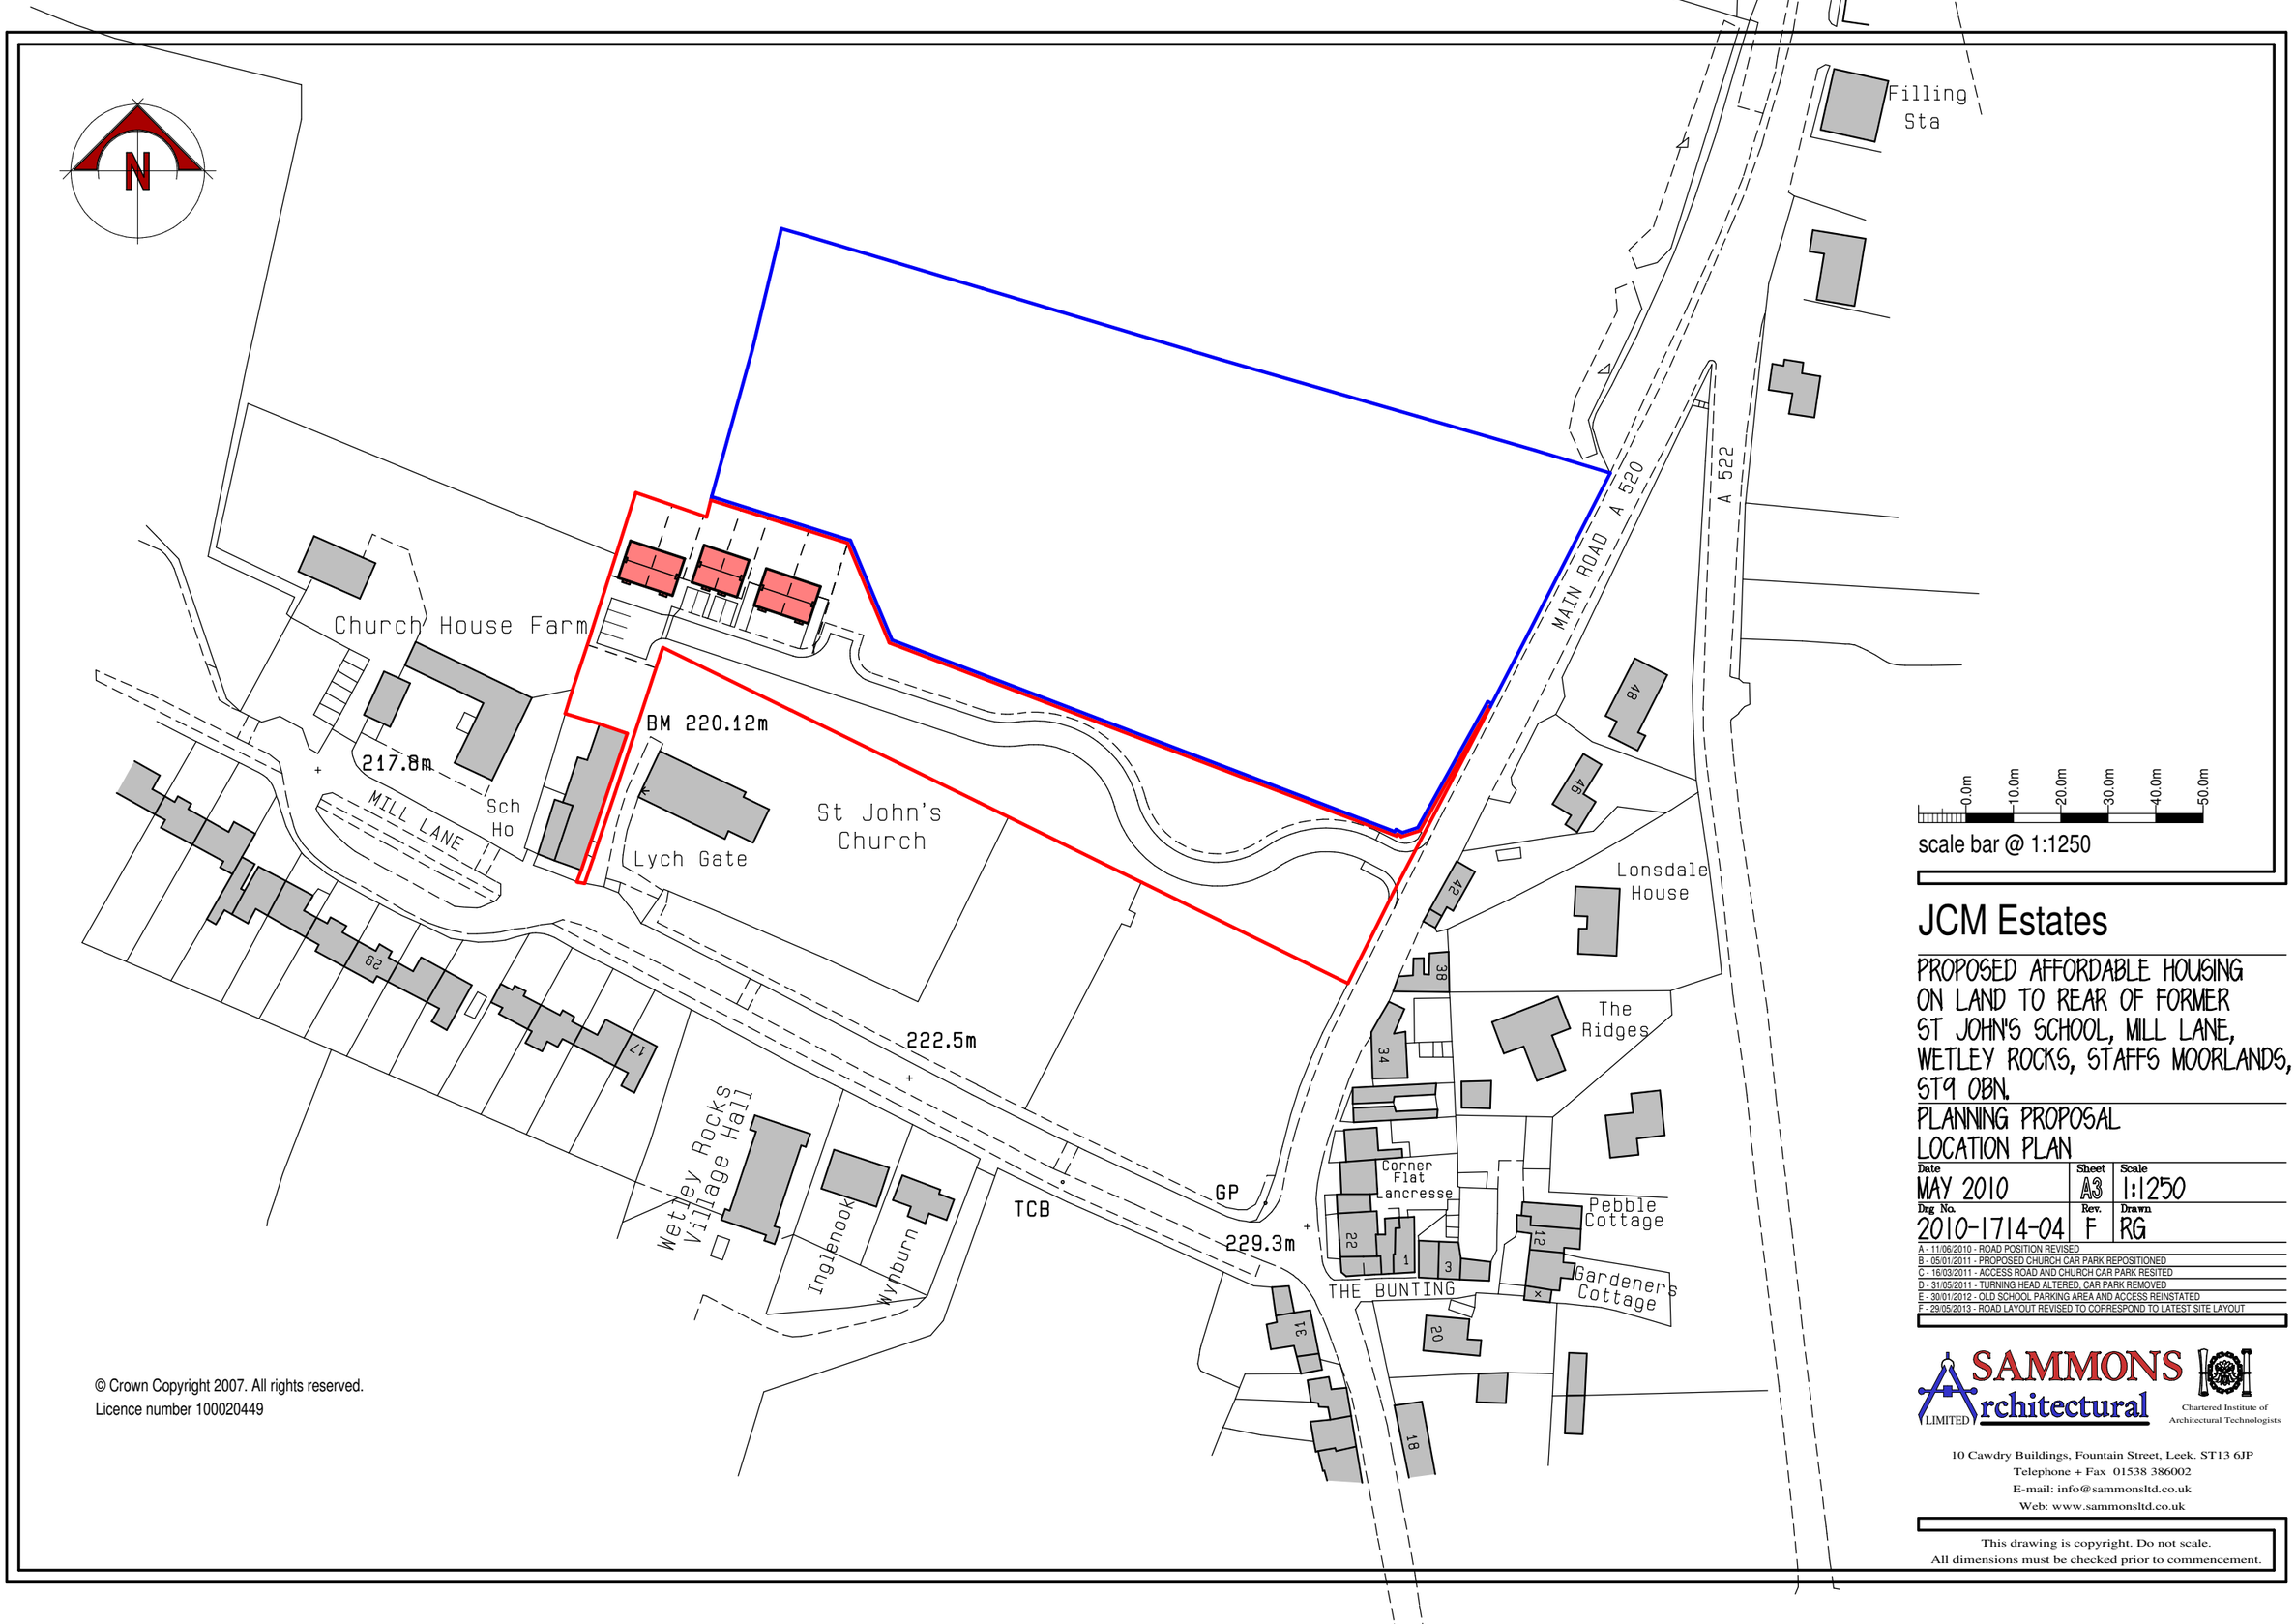


© Crown Copyright 2007. All rights reserved.
Licence number 100020449

JCM Estates

PROPOSED AFFORDABLE HOUSING
ON LAND TO REAR OF FORMER
ST JOHN'S SCHOOL, MILL LANE,
WETLEY ROCKS, STAFFS MOORLANDS,
ST9 0BN.

PLANNING PROPOSAL
LOCATION PLAN

Date	Sheet	Scale
MAY 2010	A3	1:1250
Drg No.	Rev.	Drawn
2010-1714-04	F	RG

A - 11/06/2010 - ROAD POSITION REVISED
B - 05/01/2011 - PROPOSED CHURCH CAR PARK REPOSITIONED
C - 16/03/2011 - ACCESS ROAD AND CHURCH CAR PARK RESITED
D - 31/05/2011 - TURNING HEAD ALTERED, CAR PARK REMOVED
E - 30/01/2012 - OLD SCHOOL PARKING AREA AND ACCESS REINSTATED
F - 29/05/2013 - ROAD LAYOUT REVISED TO CORRESPOND TO LATEST SITE LAYOUT

SAMMONS Architectural LIMITED
Chartered Institute of Architectural Technologists

10 Cawdry Buildings, Fountain Street, Leek. ST13 6JP
Telephone + Fax 01538 386002
E-mail: info@sammonsltd.co.uk
Web: www.sammonsltd.co.uk

This drawing is copyright. Do not scale.
All dimensions must be checked prior to commencement.