all heights, sizes and dimensions should be checked on site by the contractor before any work is put in hand.

figured dimensions should be taken in preference to scaling and any errors or omissions reported to the architect at once

This drawing has been prepared in accordance with the CDM (Construction Design and Management) and all foreseeable design risks to those involved or affected by construction have been avoided wherever possible

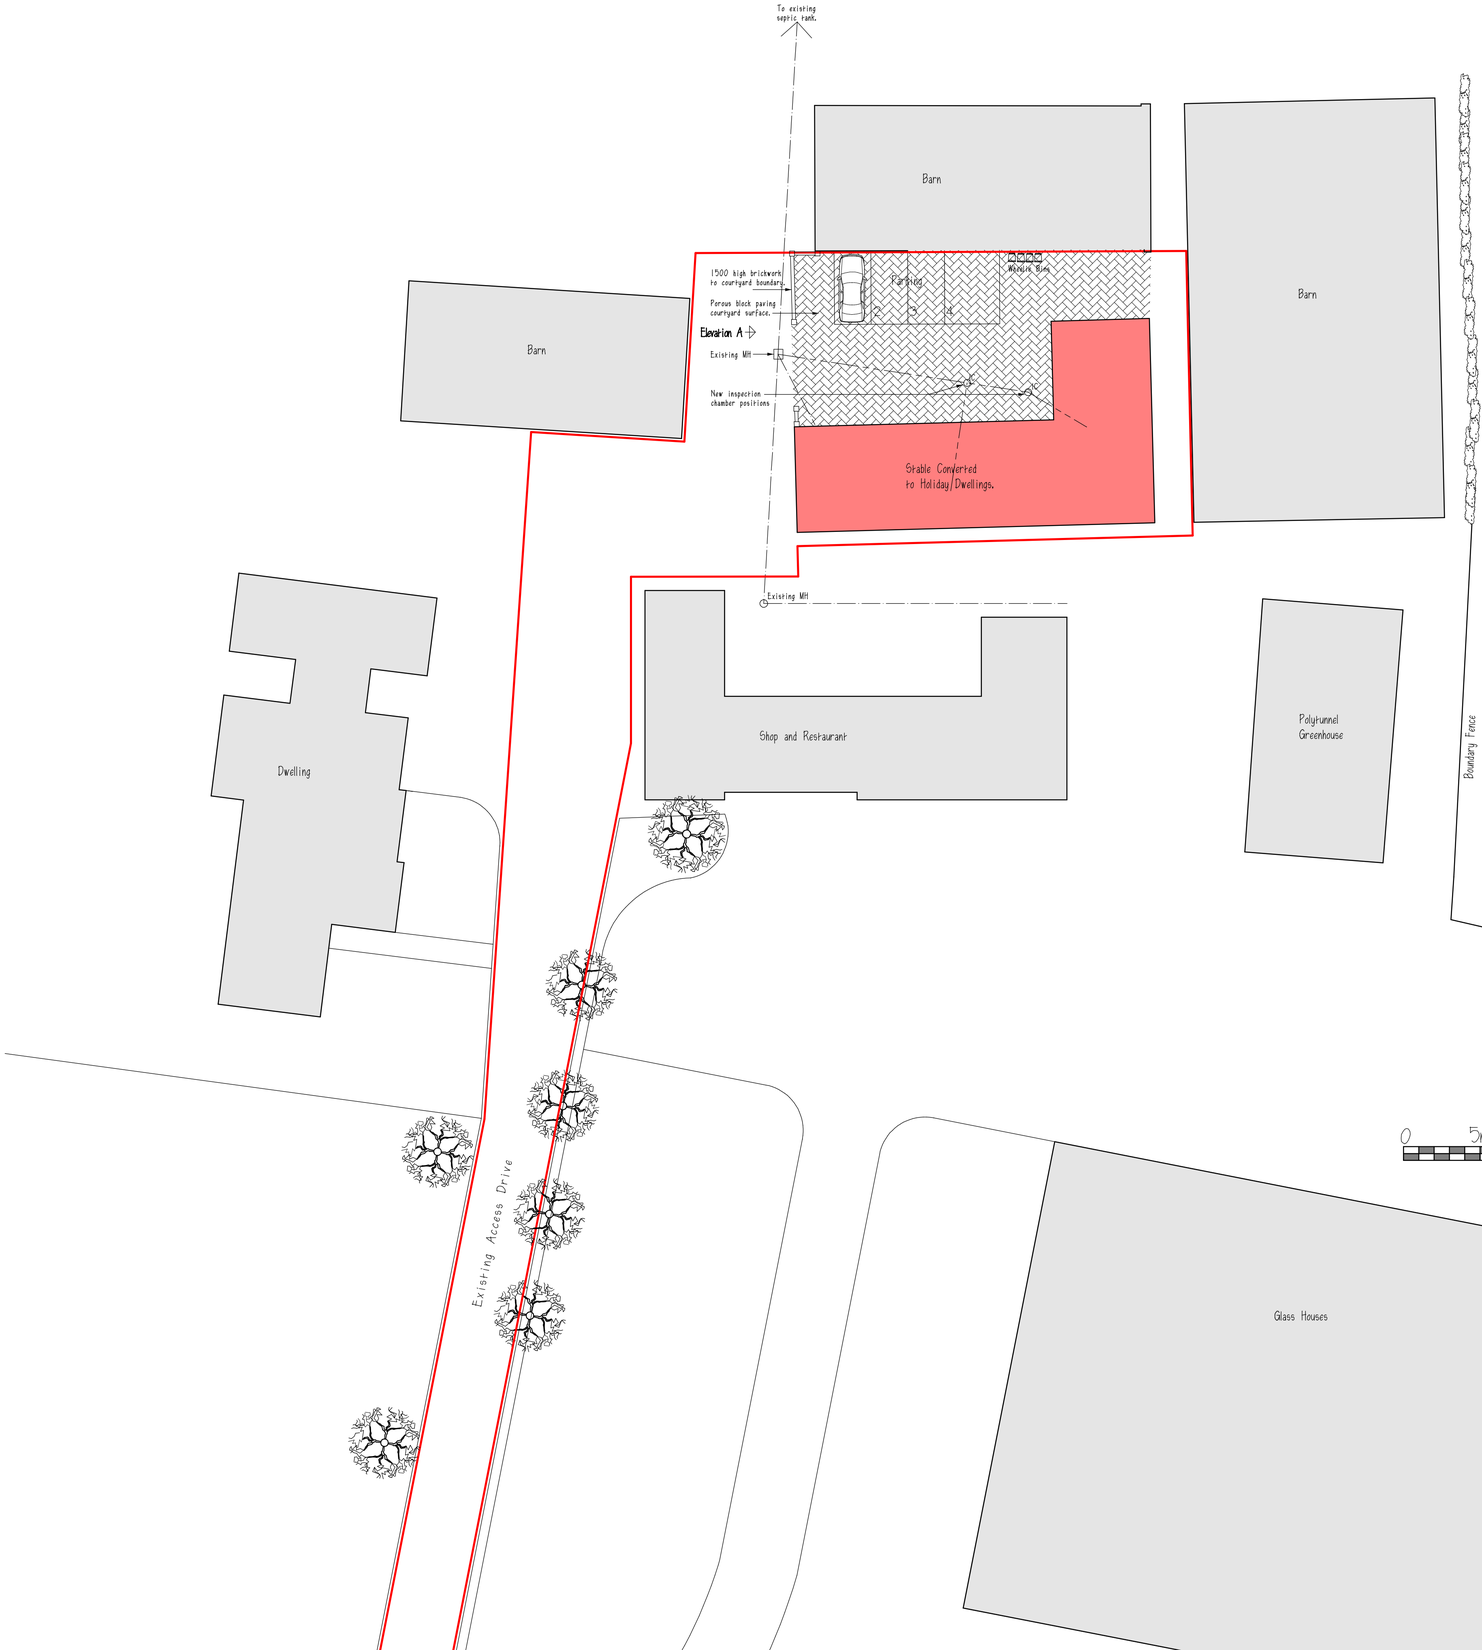

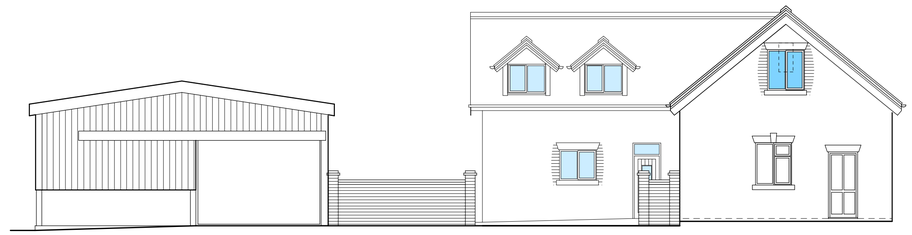

Elevation A to Courtyard Entrance (Scale 1:100).

Rev	Date	By	Detail

Drawing Status
Planning

Client
Mr & Mrs A Doherty

Project / Location
Alterations to Provide 2 no. Holiday Let Apartments at Heath House Farm.

Heath House Farm, Caverswall Old Rd, Forsbrook, ST11 9BQ

SMYTHEMAN ARCHITECTURAL

12 High Street
Tean, Stoke on Trent
ST10 4DZ
United Kingdom

T +44 (0) 1538 722097
F +44 (0) 1538 722185
mail@smytheman.co.uk
www.smythemanarchitecural.co.uk

Drawing Title
Proposed Block Plan

Scale (s)	Date	Drawn	Checked
1.200 @A1	20/11/2015	CRC	xx.xx.xx

Drawing Number **Revision**
2887-08