Land on the West side of Ostlers Lane, Cheddleton, Staffordshire

HEDGE IS 2SM NORTH FROM PROPOSED PARKING AREA
NEAREST DRAINS, THAT SERVICE 168, 166, 164 OSTLERS LANE ARE 2SM SOUTH OF PROPOSED PARKING AREA

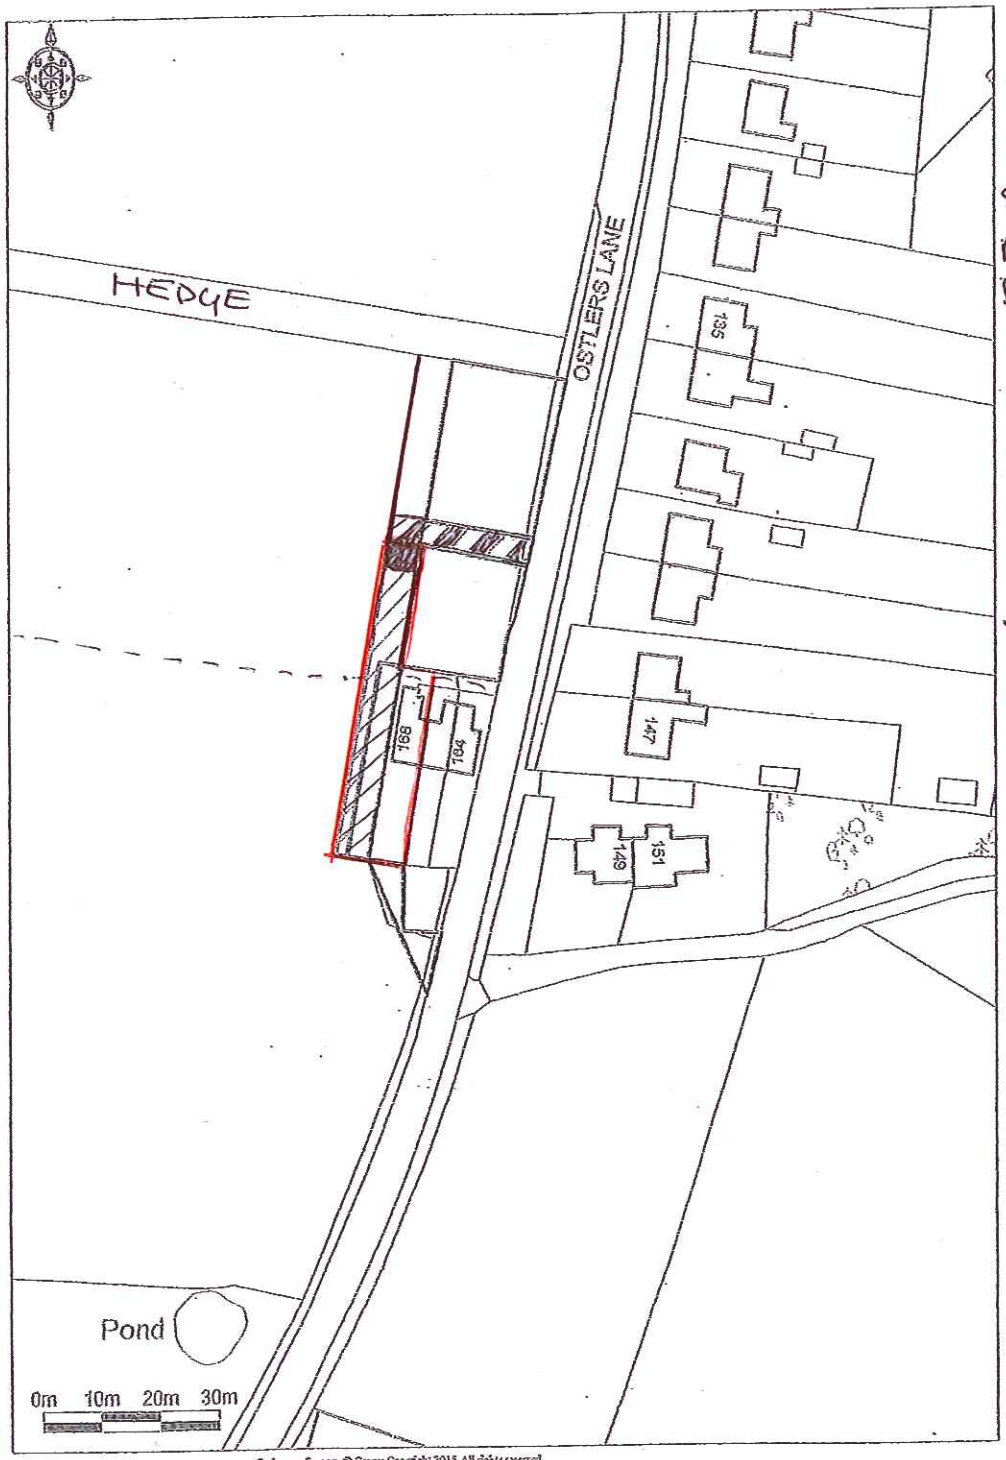

Ordnance Survey © Crown Copyright 2015. All rights reserved. Licence number 100022432. Plotted Scale - 1:1250

Promap®

Land hatched in red - 0.042 acres.

* THE HARECORE AREA IS CHALK STONE BASED AND IS 2 FEET DEEP *

ANY EXCESSIVE WATER FLOWS OFF ON TO SURROUNDING FIELDS *

THE PROPOSED PARKING AREA IS

6m

6.1m

1:1250

PROPOSED HARDCORE PARKING

ACCESS ROAD

168 GARDEN

---- DRAINS