Late 16th Century circa 1590 possibly built on the footprint of an earlier building

18th Century addition circa 1790.

Mid 19th Century addition

Late 19th Century addition

Mid and late 20th Century alterations

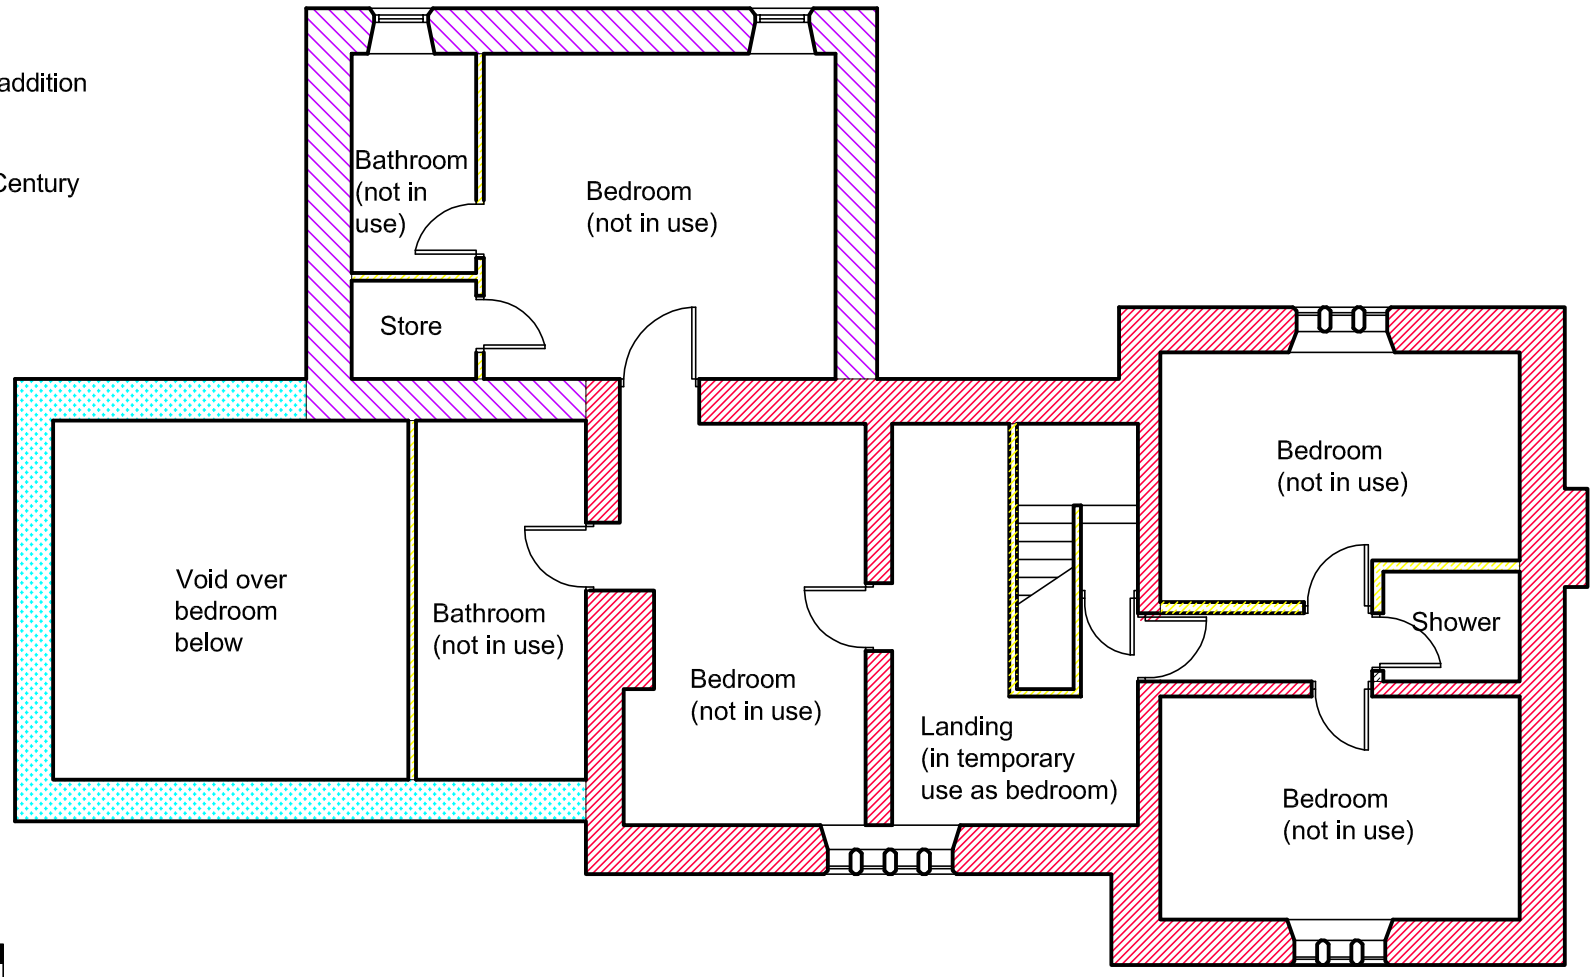

0 5 m

The contractor is to check and verify all written dimensions, levels, sewer invert levels of connection points, etc., prior to work commencing on site.
This drawing must be read with and checked against any structural or other specified drawings provided.
This drawing must not be scaled.

CLIENT
MS S NORGROVE-MOORE

JOB
FORMATION OF EN-SUITE SHOWER ROOMS AT TOFT HALL HEATON

TITLE
SECOND FLOOR PLAN AS EXISTING

Scale. 1:100 date NOV 2016
drawn. PJW Checked

job. no.	drg. no.	Rev.
8475	P 04	

© This drawing and the building works depicted are the copyright of the Architects and may not be reproduced except by written permission

fgp
architects
Forshaw Greaves & Partners
Linden House, 17A King Street, Newcastle
Staffs ST5 1JF
Telephone 01782 712281 Fax 01782 717725
E-mail: enquiries@forshawgreaves.co.uk
Web: www.forshawgreaves.co.uk