

View - 07

Not to Scale



Product sample view

Securifor 358 Security System

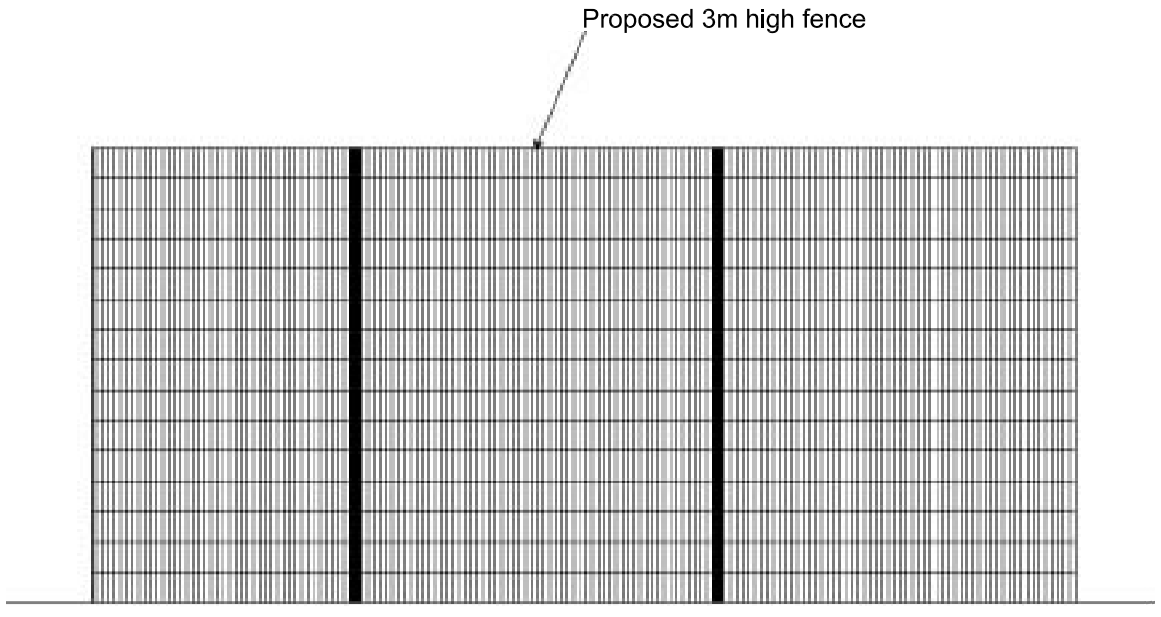

Securifor 358 - Hi-Security Fence System

Proposed Fence - Part Elevation

Scale 1:50

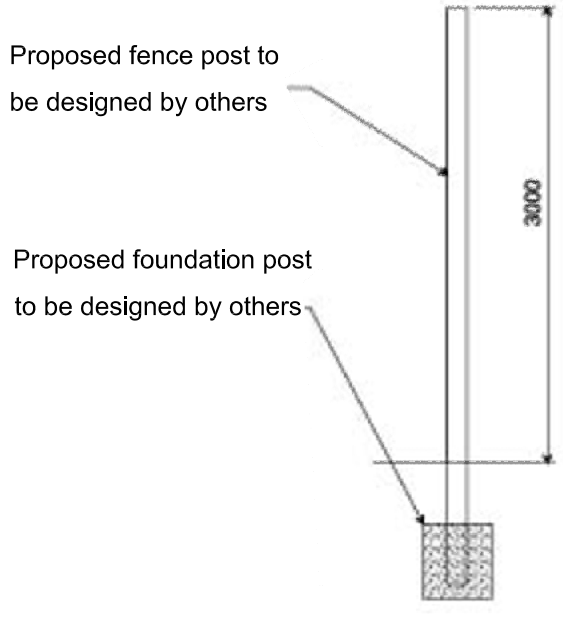

Proposed Fence - Section

Scale 1:50

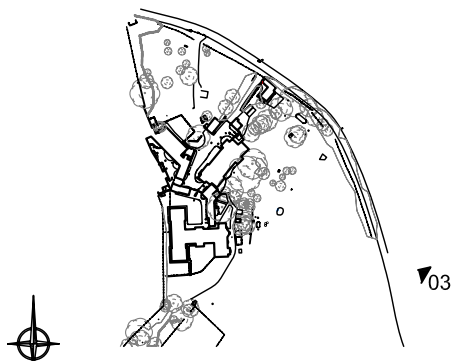

Key Plan

Rev	Description	Date

WARWICK AVENUE
15 Bell Yard Mews
London SE1 3TY
T. 020 7645 3340 F. 020 7645 3341
E. info@warwick-avenue.com
W. www.warwick-avenue.com

Job title: ACORN CARE LTD THE WOODHOUSE
Job no: C250

Drawing title: Moneystone House Proposed New Secure Garden Fence details and Views

Scale	Date	Drawn	Checked
1:50@A3	24/08/2009	CB	

Drawing no: C250-WOOD-004
Rev: 01

Note: Do not scale Drawings. All Dimensions to be checked on site.
Errors to be reported immediately to the Architect
© All rights reserved