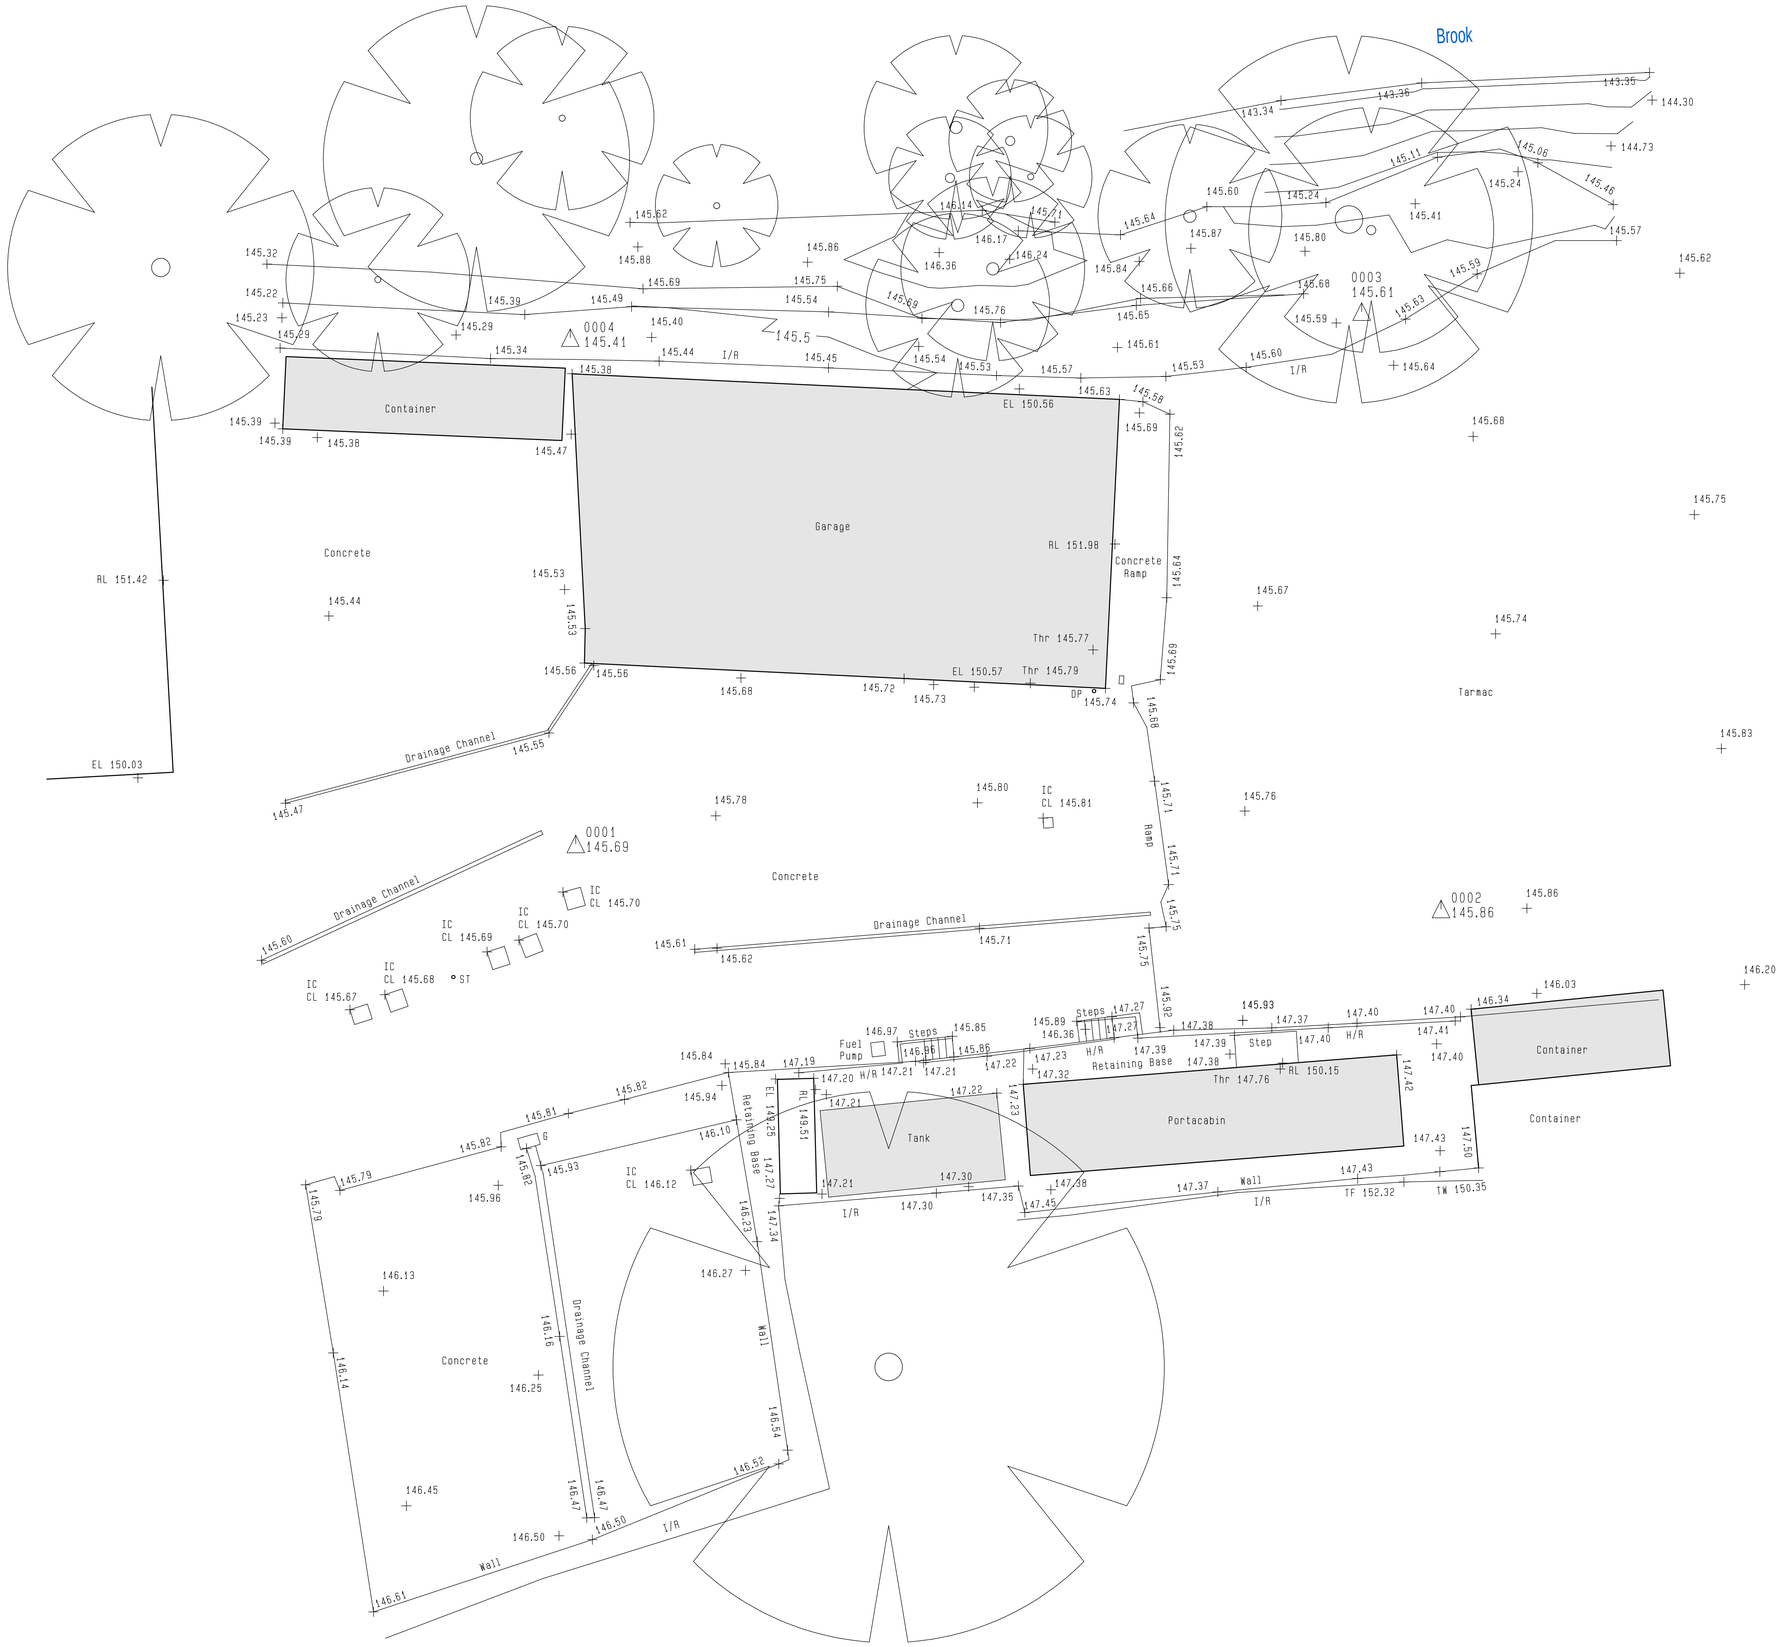

Revision : Date : Details :

wood | goldstraw | yorath

ARCHITECTS QUANTITY SURVEYORS PRINCIPAL DESIGNERS

Churchill House, Regent Road, Stoke on Trent, ST1 3RH.

Tel:01782 208000 Fax:01782 208712

E-Mail : info@woodgoldstraw.co.uk

Drawing no. 4312-01-01	Scale. 1-100
Drawn.	Revision.
Date. NOV 2016	
Sheet Size. A1 SIZE	

Client.

MR N J DOCKSEY

Project.

PROPOSED EXTENSION AND ALTERATIONS

EXISTING TOPOGRAPHICAL SURVEY

Copyright. Wood Goldstraw & Yorath.

Contractors are to check all dimensions on site and refer any discrepancies to the Architects immediately.

PDF created with pdfFactory Pro trial version www.pdffactory.com