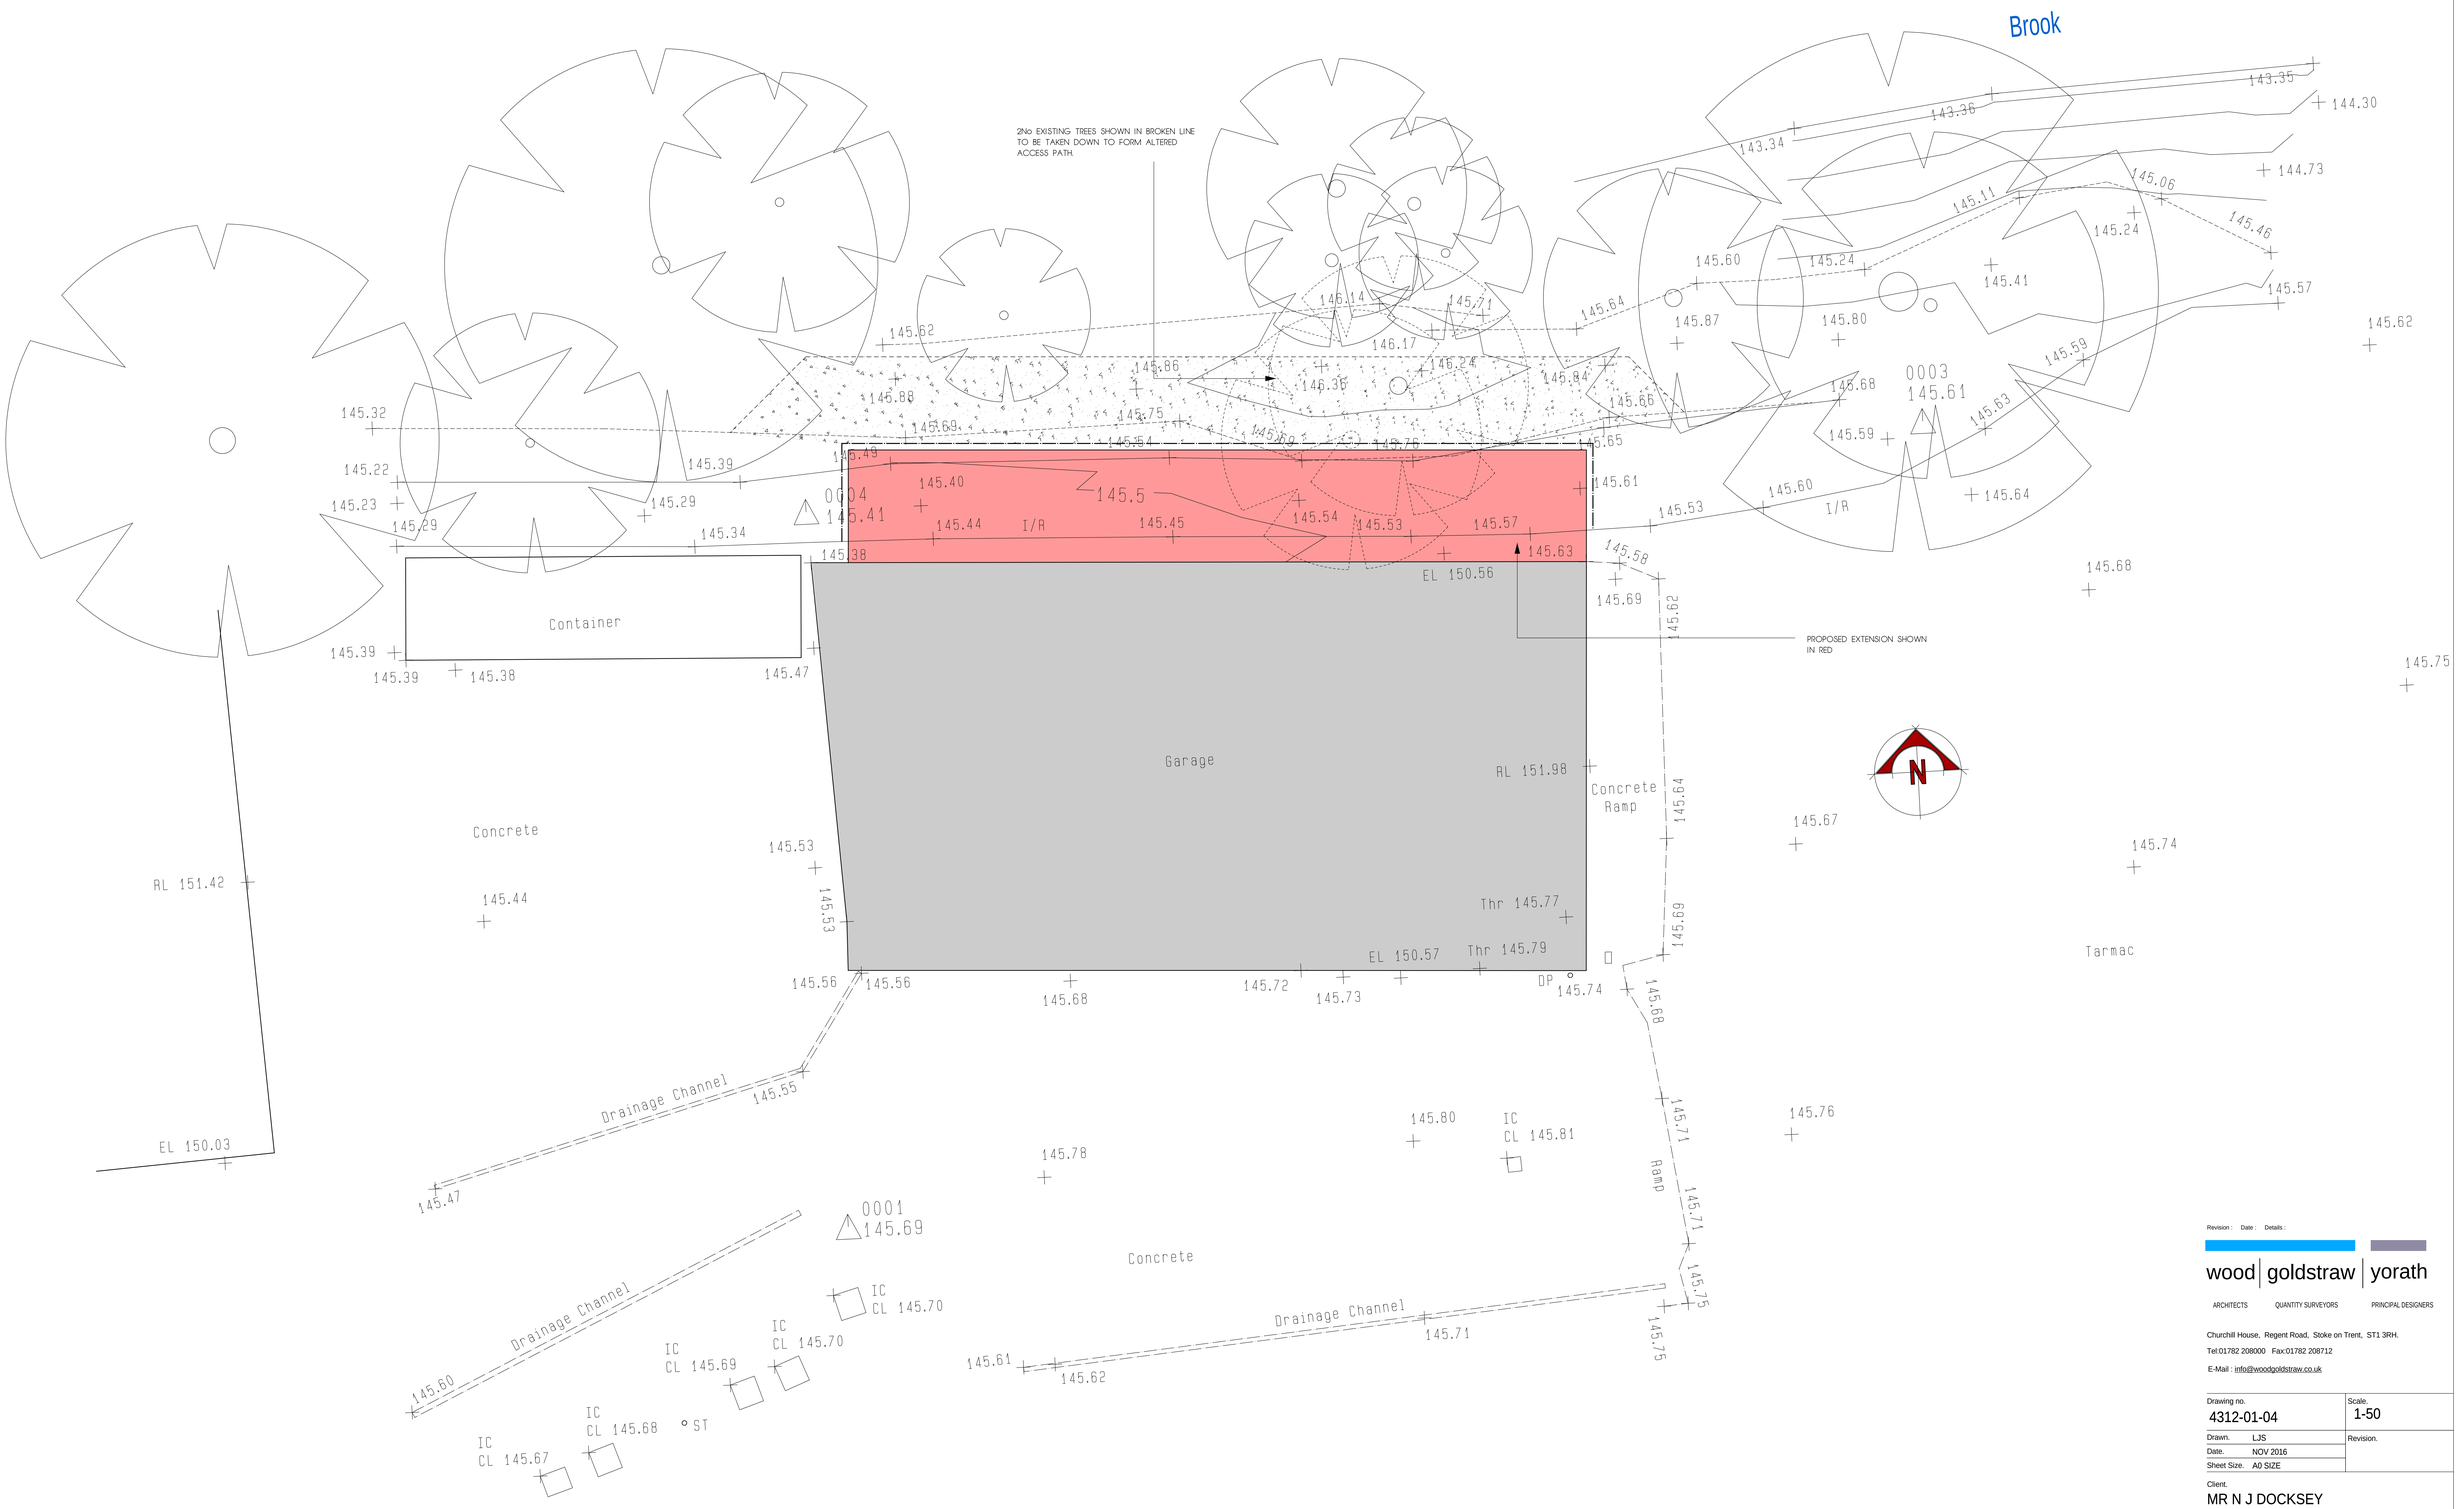


PART SITE PLAN 1-50

0 1 2 3 4 5m

Revision : Date : Details :

wood | goldstraw | yorath

ARCHITECTS QUANTITY SURVEYORS PRINCIPAL DESIGNERS

Churchill House, Regent Road, Stoke on Trent, ST1 3RH.
Tel:01782 208000 Fax:01782 208712
E-Mail : info@woodgoldstraw.co.uk

Drawing no. 4312-01-04

Scale. 1-50

Drawn. LJS

Date. NOV 2016

Sheet Size. A0 SIZE

Revision.

Client.
MR N J DOCKSEY

Project.
PROPOSED SIDE EXTENSION

SITE PLAN SCHEME A

Copyright. Wood Goldstraw & Yorath.
Contractors are to check all dimensions on site and refer any discrepancies to the Architects immediately.

PDF created with pdfFactory Pro trial version www.pdffactory.com