




Proposed Front Elevation

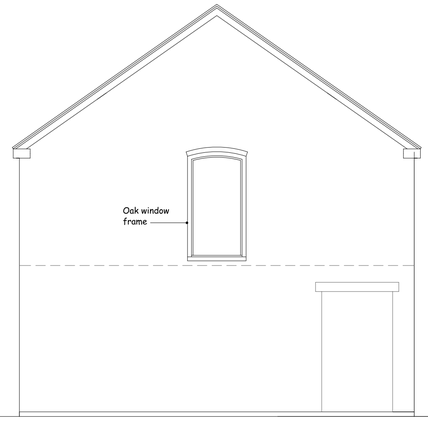


Proposed Side Elevation

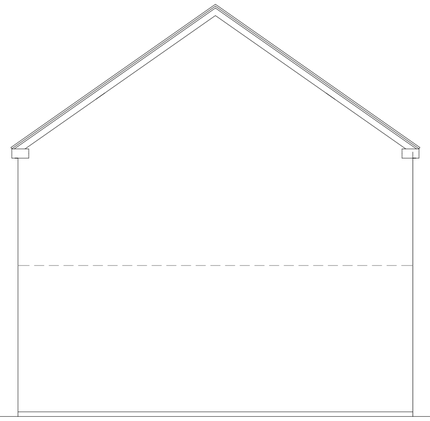


Proposed Side Elevation

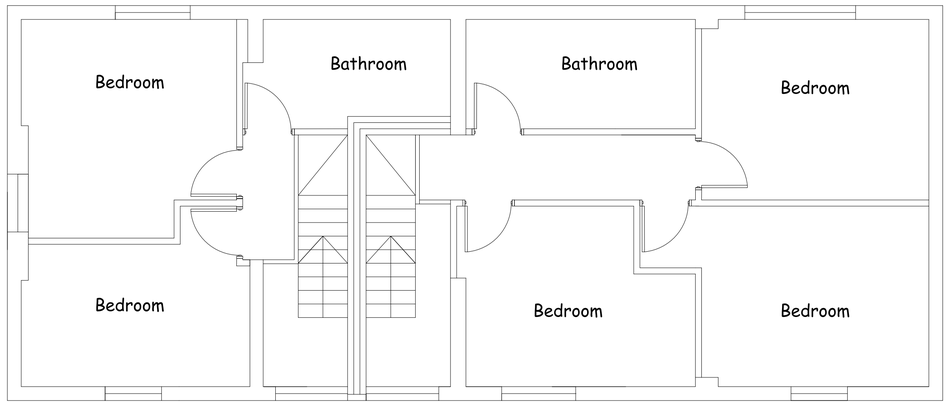

Proposed First Floor

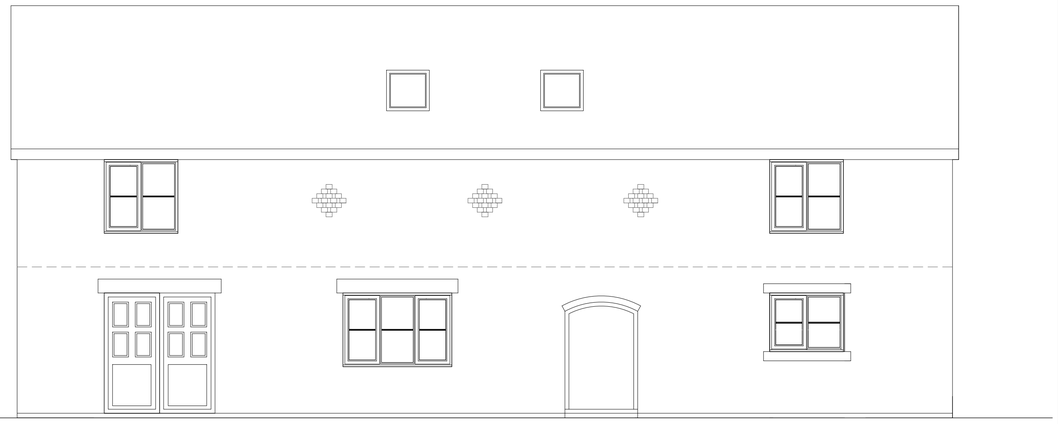

Proposed Rear Elevation

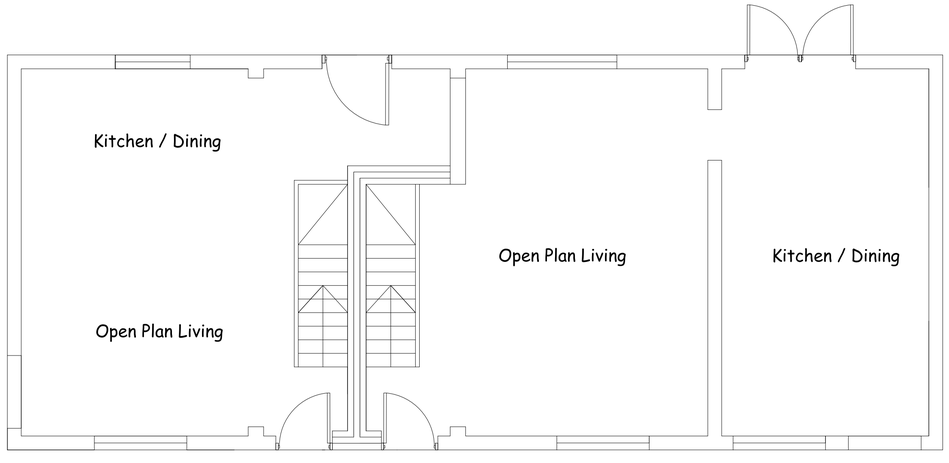

Proposed Ground Floor

Revision Schedule

Rev	Description	Date
A	Revised in line with LPA comments	16-11-16

This drawing has been prepared for the purpose of obtaining Planning & Building Regulation Approval only.

The copyright of this drawing is vested in Philip Kelsall Associates and must not be reproduced in any form without written consent

Address
Malt House Farm
New Road
Dilhorne
ST10 2PQ

Client
Mr J & Mrs J Finney

Project: Conversion to 2 Dwellings	Drawing Title: Proposals
Date: May 2016	
Scale: 1:50 @ A1 Paper	Drawing No.: MHF/03/A

Philip Kelsall Associates
Architectural & Building Consultants
CBuildE chartered building engineer
Manorial House
5 Woodcock Lane Mow Cop ST7 3NG
Tel : 01782 698516
Mob : 07889 364105

e : phil@philipkelsall.co.uk
w : www.philipkelsall.com