# Existing Elevations

Scale 1:300 @ A3

0 1m 5m 10m




High Street (Front Elevation)

Scale 1:300 @ A3

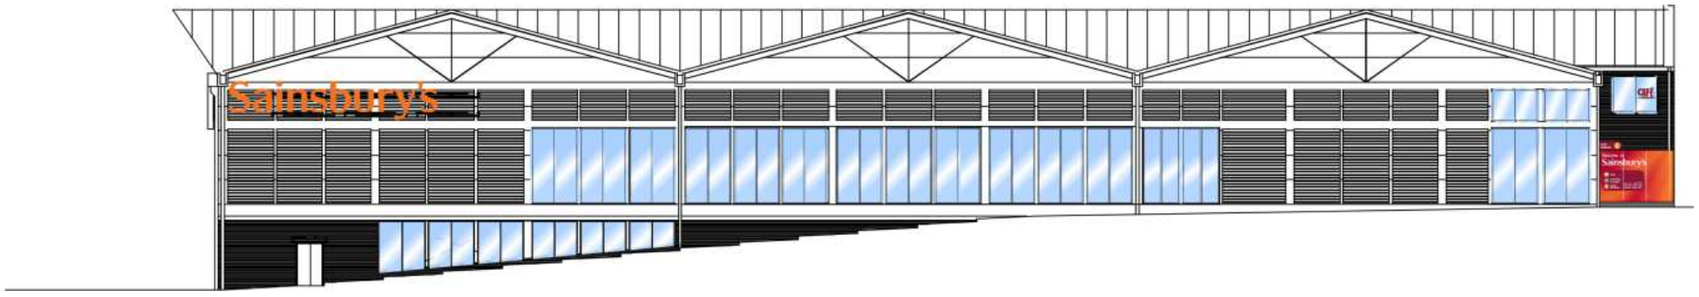


Wharf Road (Side Elevation)

Scale 1:300 @ A3

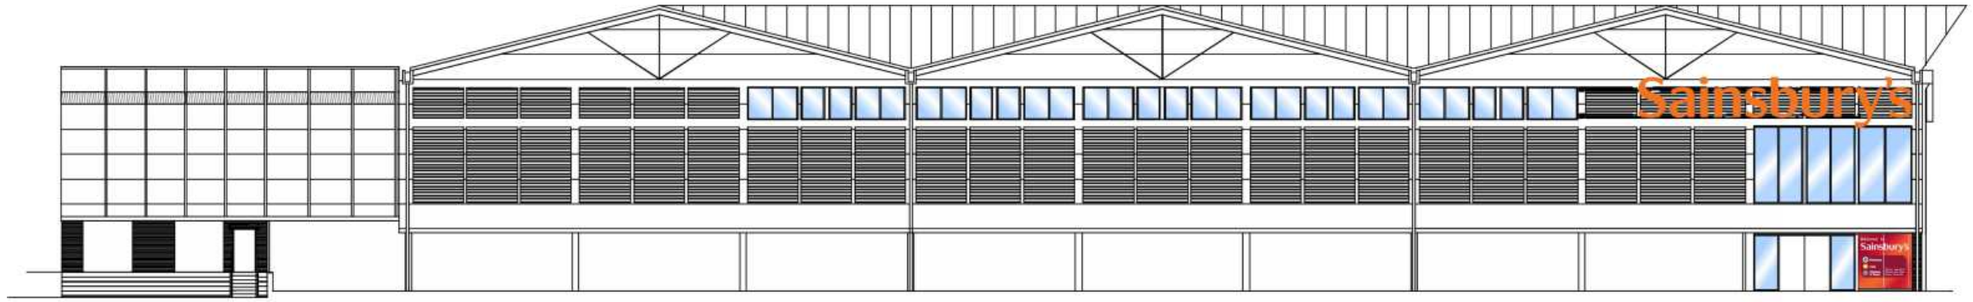


Car park - Rear Elevation

Scale 1:300 @ A3

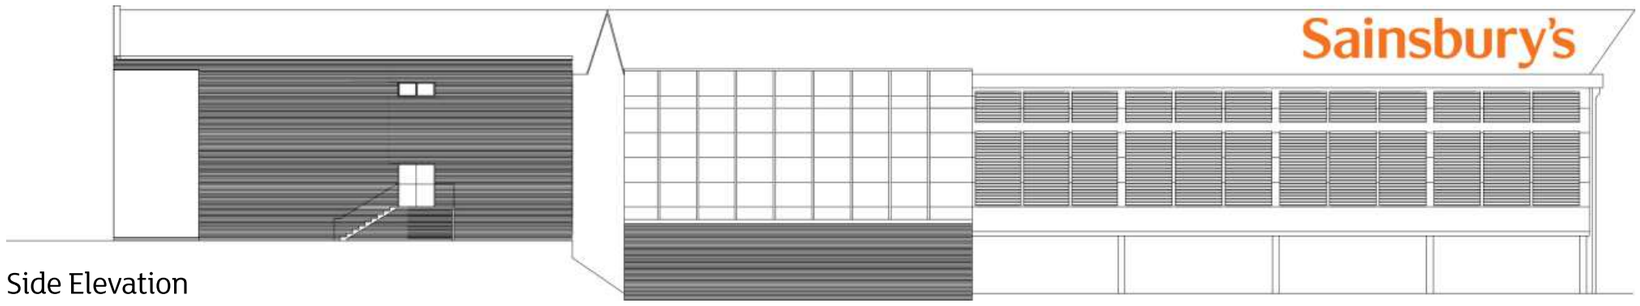


Side Elevation

Scale 1:300 @ A3