
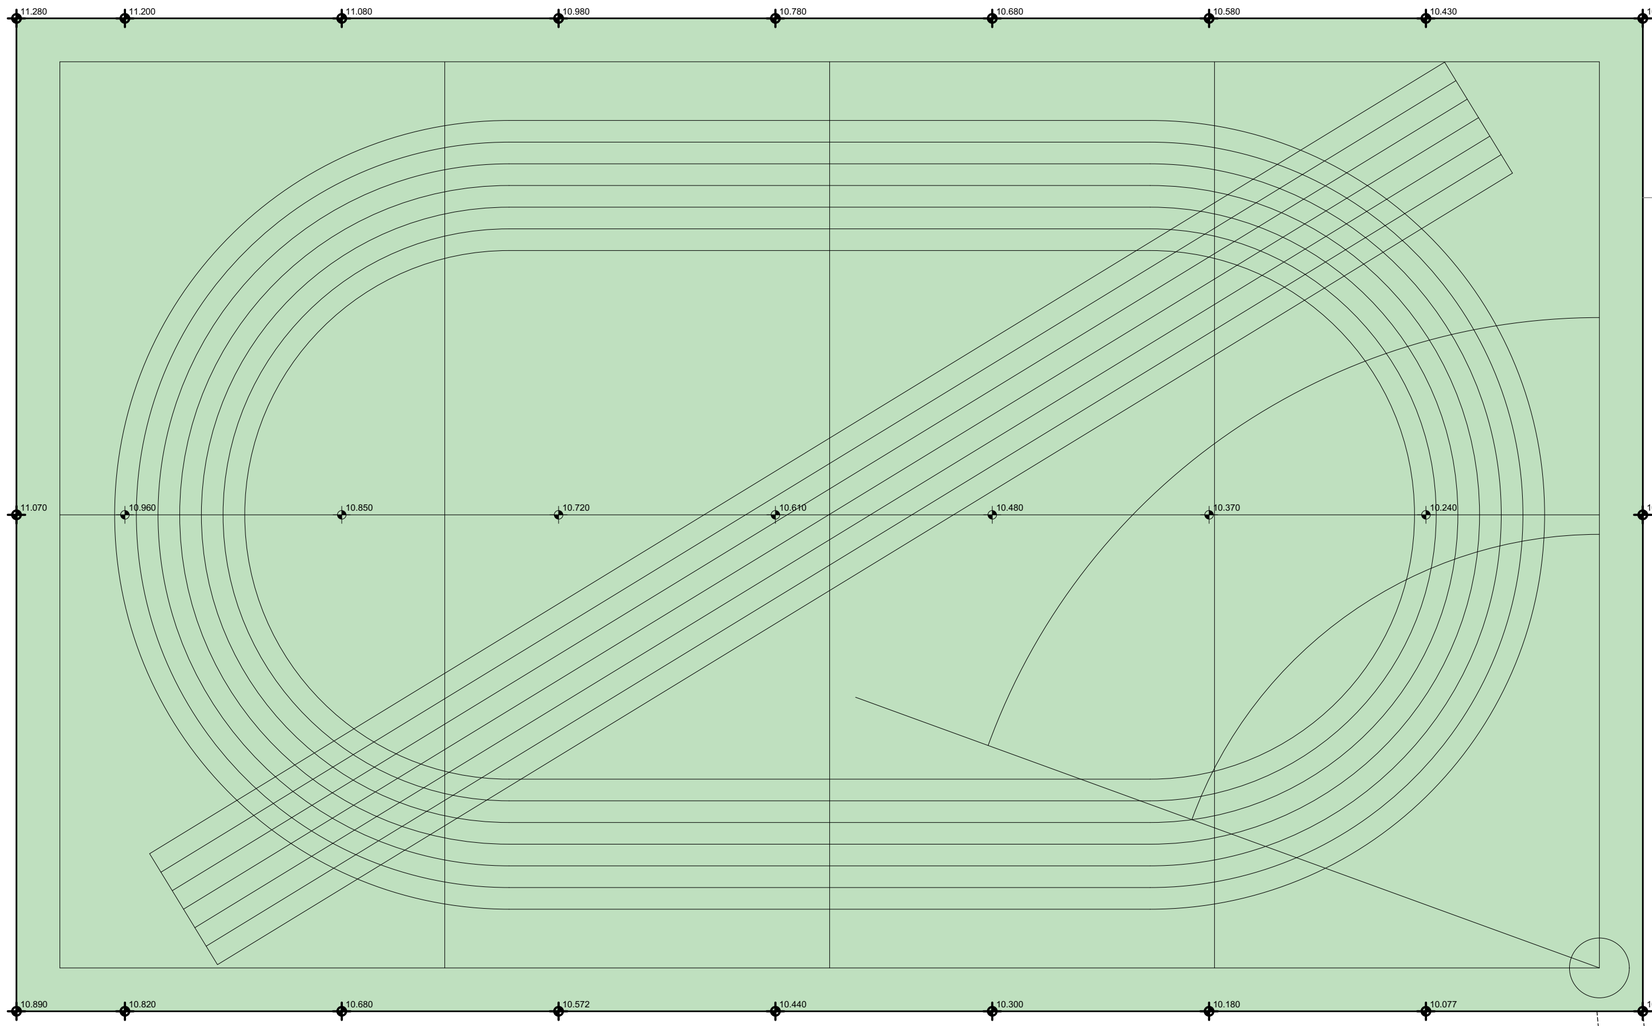


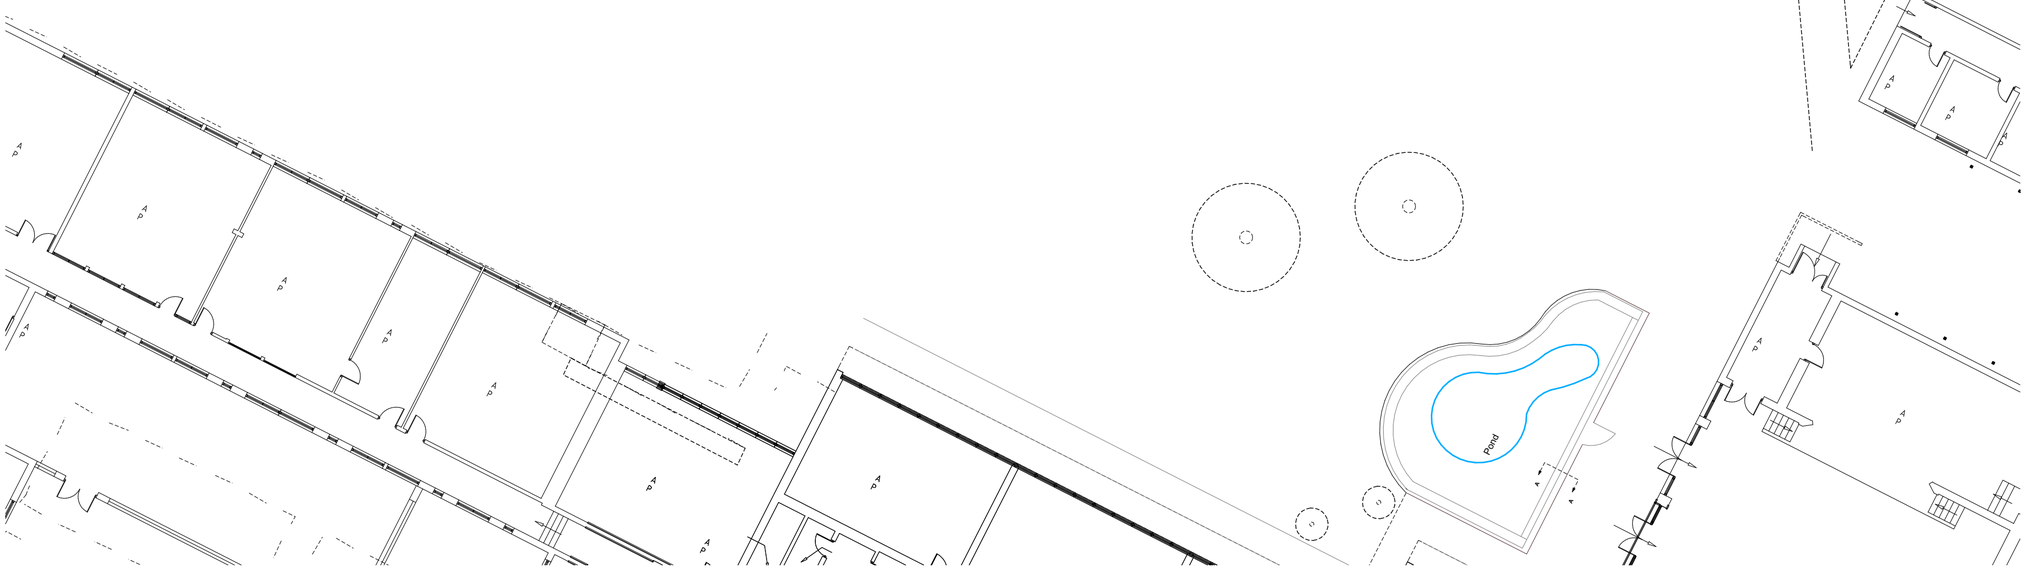

To area shown shaded thus existing redgra pitch to be removed and replaced with artificial turf recreation area. Line markings, levels and drainage are to match existing.

RevID	Issue Date	Comment	Modified By	Checked By

Drawing Status

wood | goldstraw | yorath
ARCHITECTS QUANTITY SURVEYORS CDM CO-ORDINATORS
Churchill House, Regent Road, Stoke on Trent, ST1 3RH.
Tel: 01782 208000 Fax: 01782 208712 E-mail: info@woodgoldstraw.co.uk
http://www.woodgoldstraw.co.uk/

Client.
Biddulph High School
Conway Road, Biddulph

Project.
Proposed Recreation Area

Scale		Issue Date
1:200		21/11/2016
Sheet Size	Drawn	Checked
A2	A.Allsopp	

Title.
Plan as Proposed

Drawing Number	Revison ID
4285-04-01	

CAD file path:
X:\1 A CAPPER'S TEAM\6 SCHOOL OTHER\BIDDULPH- BIDULPH HIGH SCHOOL\4285-TBC Recreation Area\4285-04- Plan as Proposed.pln

Copyright. Wood Goldstraw & Yorath.
Contractors are to check all dimensions on site and refer any discrepancies to the Architects immediately. Do not scale from this drawing.