
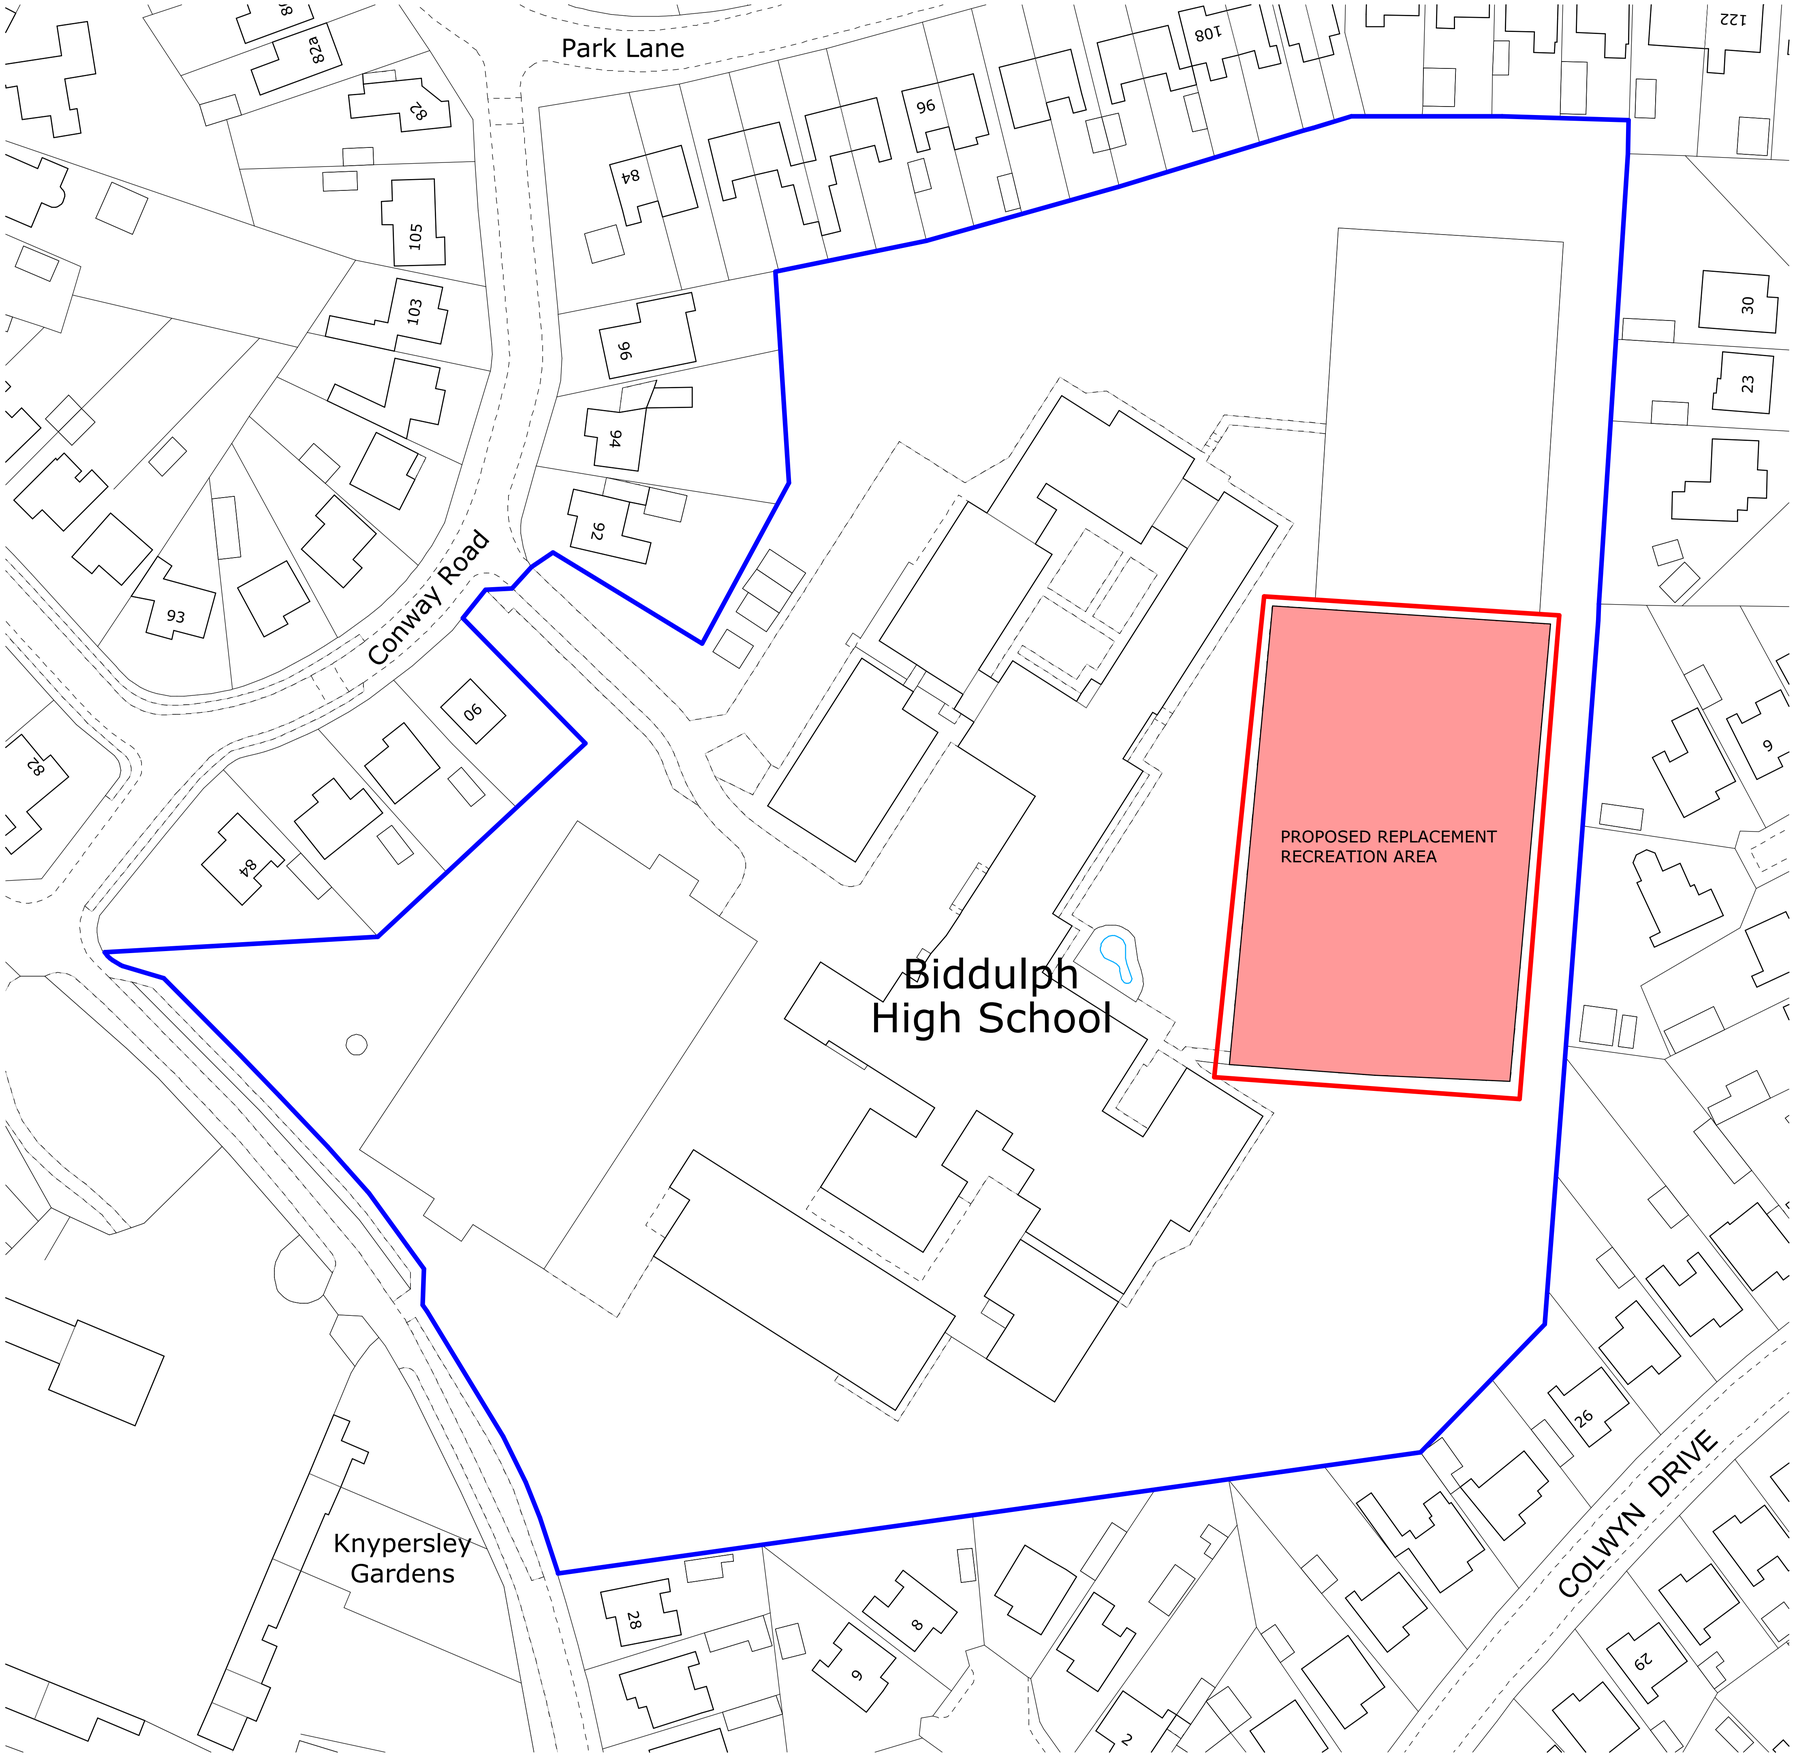


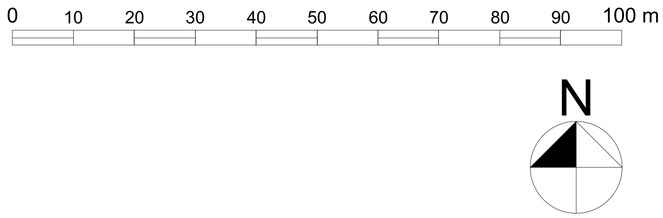

RevID	Issue Date	Comment	Modified By	Checked By
A.	02/12/2016			

Drawing Status

wood goldstraw yorath
ARCHITECTS QUANTITY SURVEYORS CDM CO-ORDINATORS
Churchill House, Regent Road, Stoke on Trent, ST1 3RH.
Tel: 01782 208000 Fax: 01782 208712 E-mail: info@woodgoldstraw.co.uk
http://www.woodgoldstraw.co.uk/

Client.
Biddulph High School
Conway Road, Biddulph

Project.
Proposed Recreation Area

Scale		Issue Date
1:500		02/12/2016
Sheet Size	Drawn	Checked
A1	A.Allsopp	

Title.
Site Plan

Drawing Number	Revison ID
4285-04-02	A

CAD file path:
X:\1 A CAPPER'S TEAM\6 SCHOOL OTHER\BIDDULPH- BIDDULPH HIGH SCHOOL\4285-TBC Recreation Area\WIP\ Live CAD\4285-04- Plan as Proposed.pln

Copyright. Wood Goldstraw & Yorath.
Contractors are to check all dimensions on site and refer any discrepancies to the Architects immediately. Do not scale from this drawing.