
REF. SMD/2016/0735.

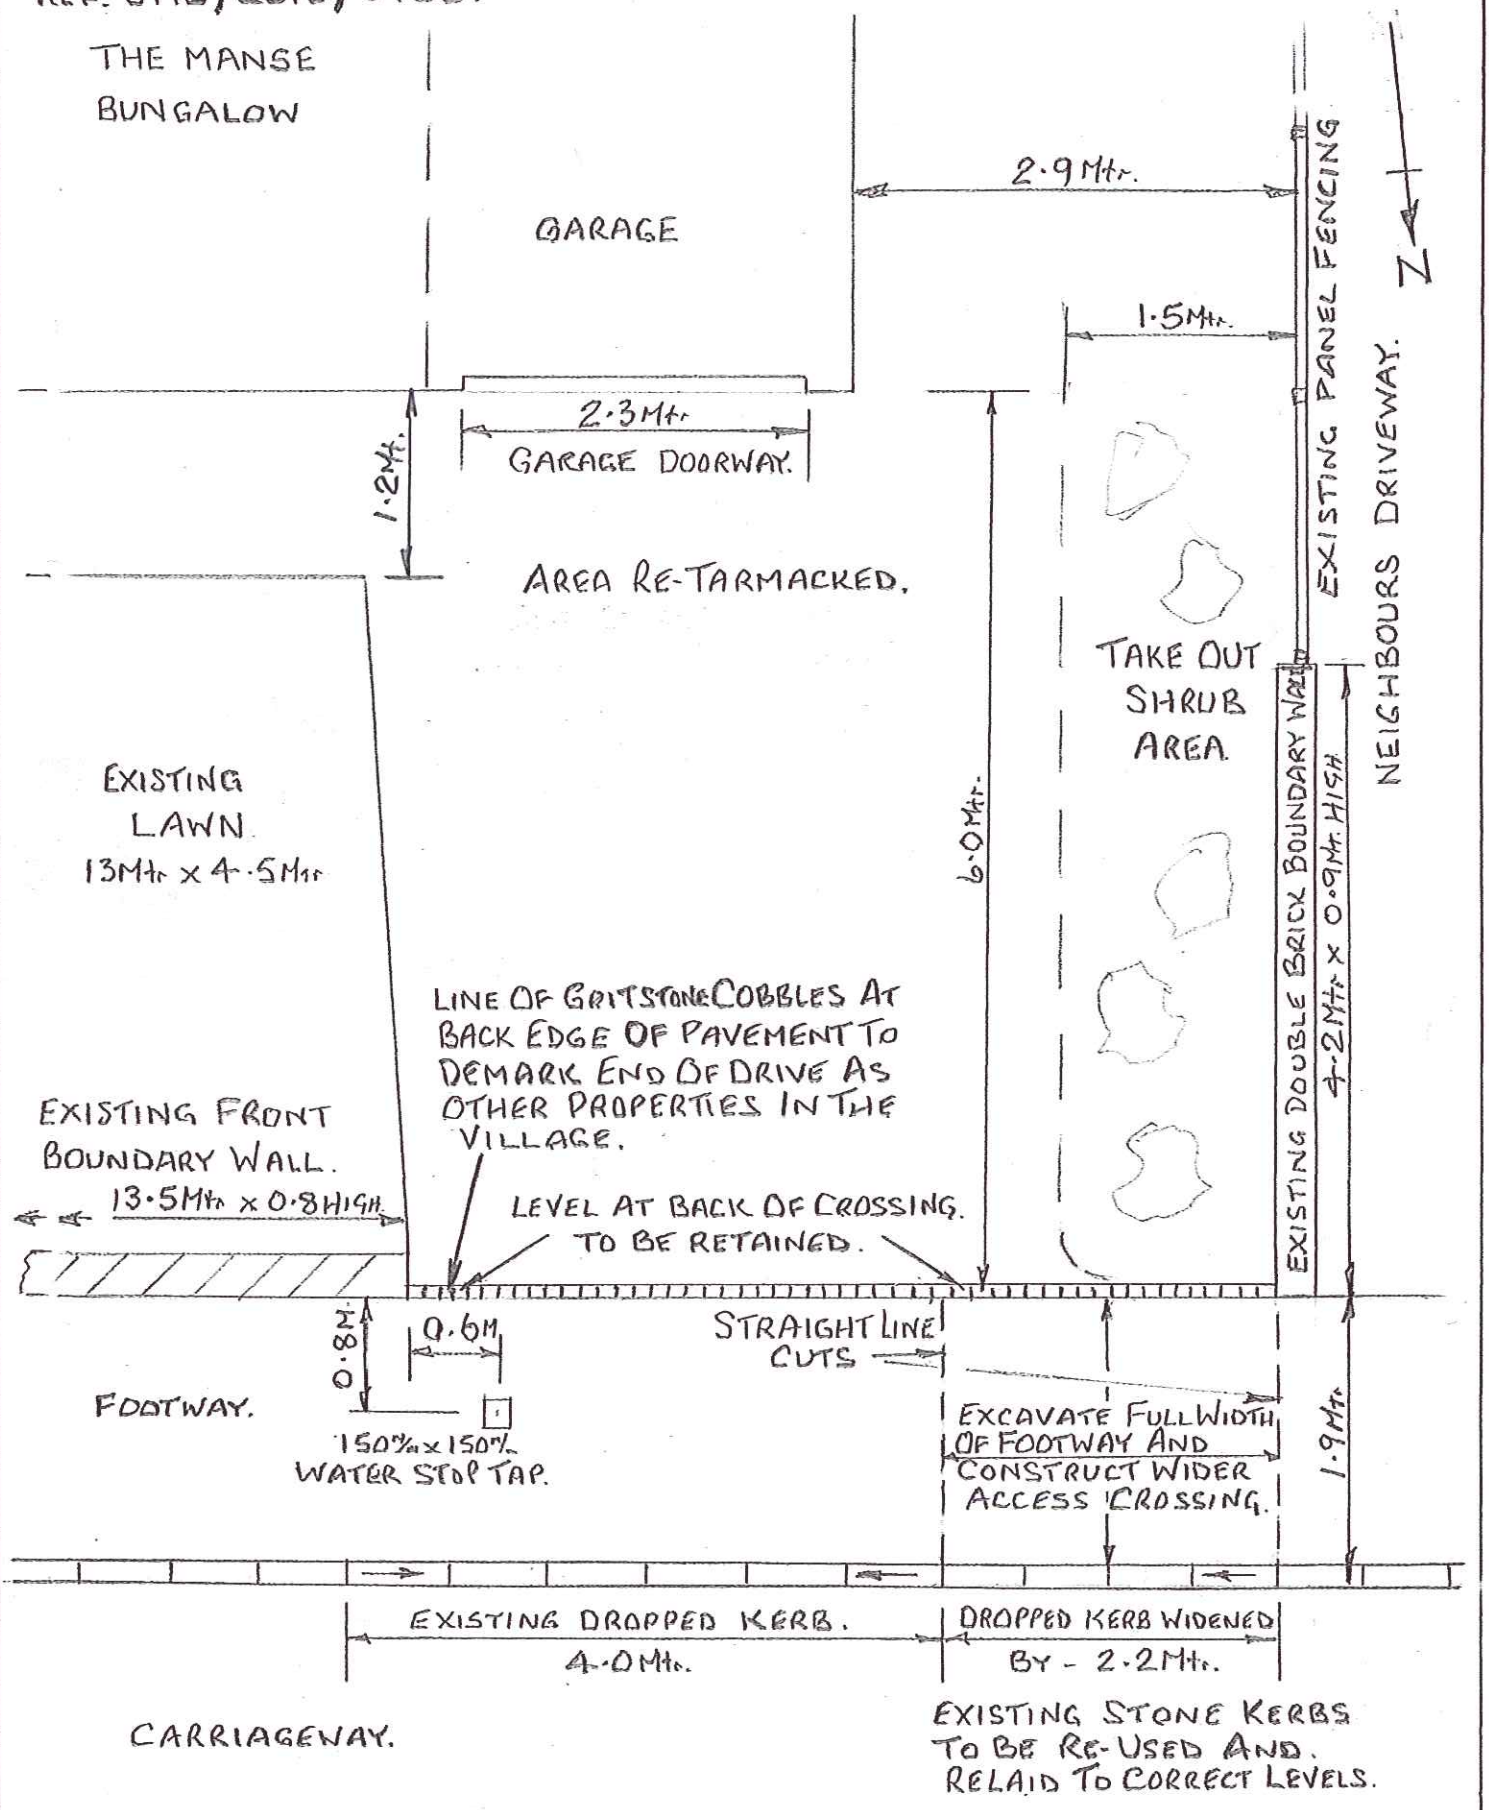

DRG.No. EM2A.	REVISION. A. TO 1:50 SCALE AND DETAILS RE-DRAWN.	DETAILS OF WIDENING TO DOMESTIC ACCESS CROSSING	THE MANSE THE VILLAGE ENDON STOKE-ON-TRENT ST9 9EX
SCALE:- 1:50			
DRAWN BY:- W.J.HARRIS / DATE:- 01/12/2016.			