

EAST

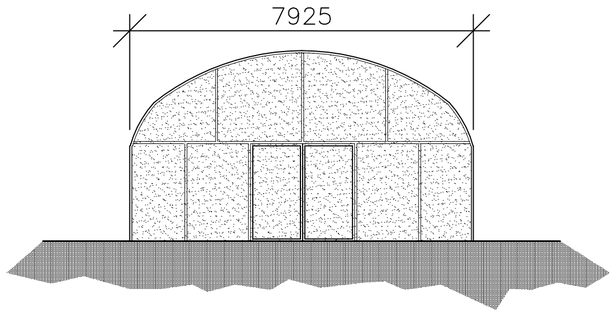

WEST

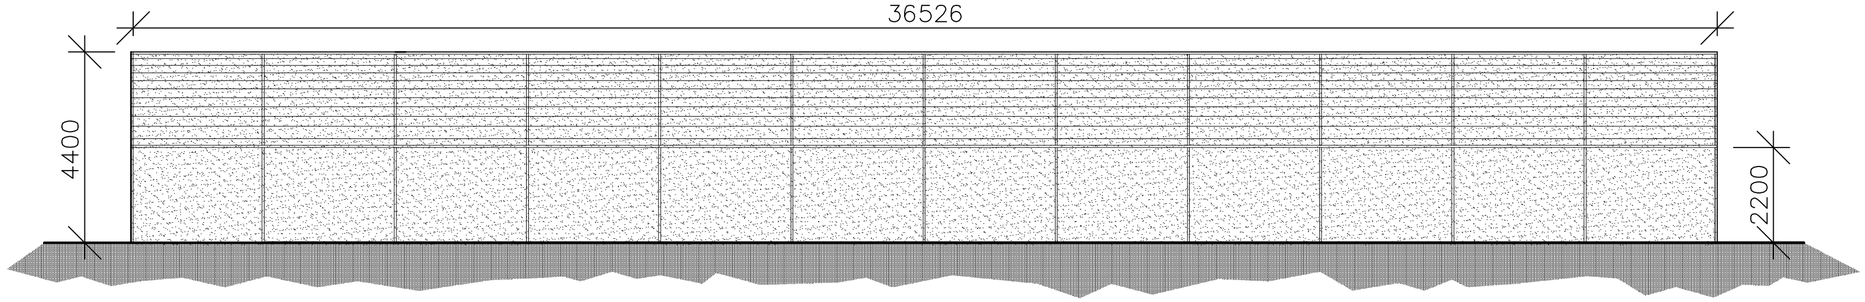

NORTH

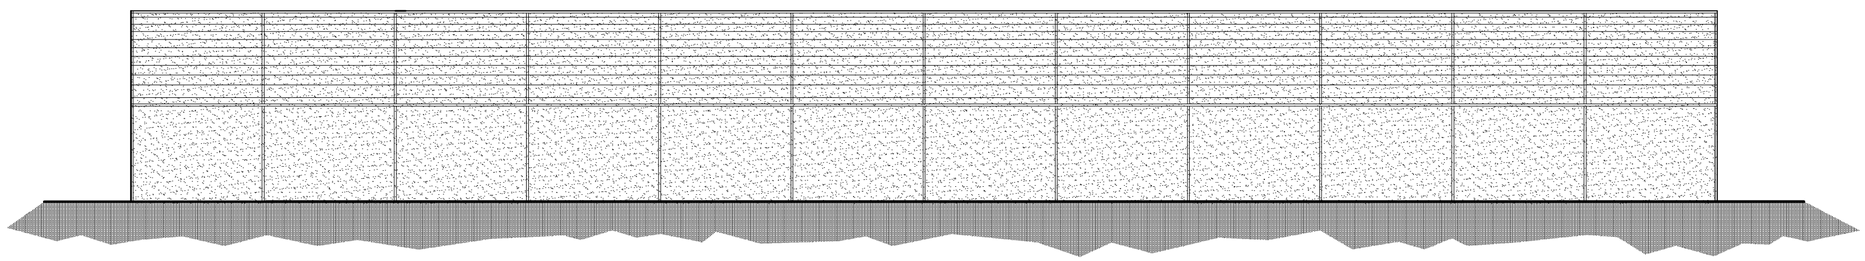

SOUTH

ORIGINAL PAPER SIZE A2

©
Copyright to Acorus Ltd.

NOTES

1. IF IN DOUBT ASK
2. WRITTEN DIMENSIONS TO BE USED ONLY.
3. THIS DRAWING IS CONFIDENTIAL AND REMAINS THE EXCLUSIVE PROPERTY OF ACORUS. DO NOT COPY UNLESS AUTHORISED.

REVISIONS

No.	Date	Description	Ver.

RICS acorus rural property services Ltd.

Chartered Surveyors and Planning Consultants
Pendeford House, Pendeford Business Park,
Wobaston Road, Wolverhampton. WV9 5AP
Tel: (01902) 625023

JOB TITLE
PROPOSED POLY-TUNNEL
PROCTORS NURSERY
LEEK ROAD, ENDON.

CLIENT
MR. B. PROCTOR

DRAWN	JL	DATE	NOV 16
VERIFIED	AA	SCALE	1:100

DRAWING TITLE
POLY-TUNNEL ELEVATIONS

FILE REF.	DRAWING No.
	PROCTOR-N16-01

Reproduced from the 1998 Ordnance Survey 1:2500 with permission of the controller of Her Majesty's Stationery Office. Unauthorised reproduction infringes Crown Copyright and may lead to prosecution Licence No. 100038409