NOTE - DO NOT SCALE FROM DRAWING

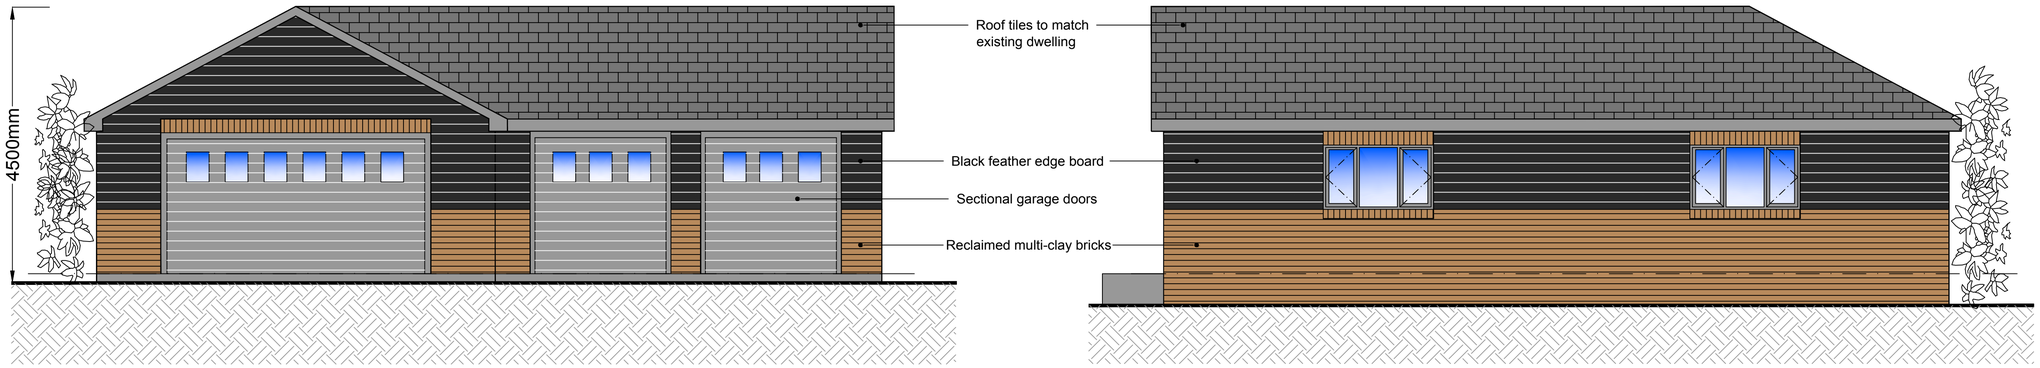

Proposed Front Elevation

Proposed Rear Elevation

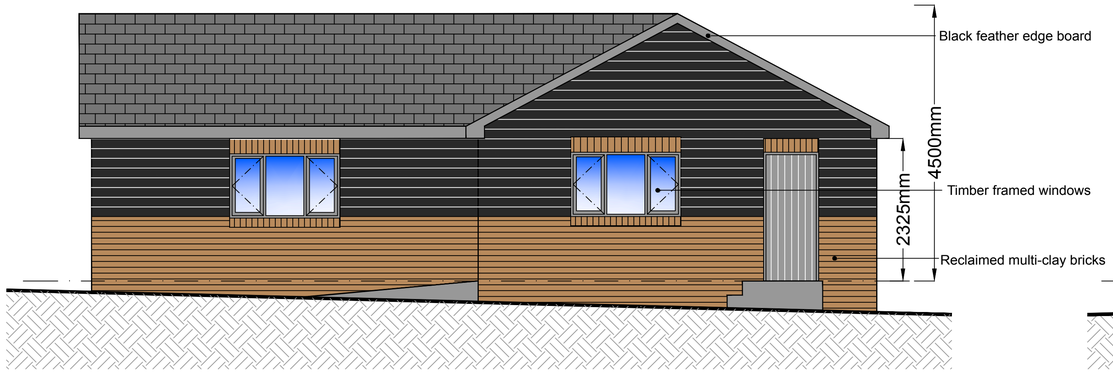

Proposed Side Elevation

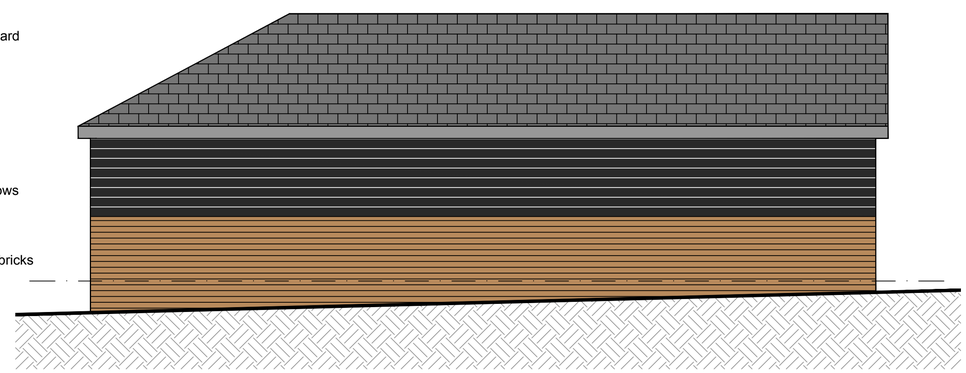

Proposed Side Elevation

FOREFRONT
DEVELOPMENT CONSULTING
9 Britannia Park, North Road, Stoke on Trent, ST6 2PZ
Office 01782 216912 WWW.FOREFRONTDC.UK

CLIENT

MR M JONES

PROJECT

Proposed demolition of existing garage and erection of garage with workshop and storage over at Micklea Farm, Micklea Lane, Longsdon. Staffs. ST9 9QA

TITLE

Proposed Elevations

SCALE	DRAWN
1:50 @ A1	ATG
DRG NO.	DATE
16-131-04	29 / 08 / 16

REV.	DESCRIPTION	DATE
A	Ridge height amended	06-12-16

The contents of this drawing are the copyright of Forefront Development Consulting