

EXISTING SHOP FRONT ELEVATION

Window Manifestation Design

www.cardfactory.co.uk

Window manifestations to be applied to all visible glazed panels on internal surfaces. Frosted circle design with frosted Card Factory web address, positioned at 1500mm and 850mm from ground level to meet the Partially Sighted Regulations & Standards

EXISTING SHOP FRONT AND SIGNAGE



☐ NOTES: Existing shop front to be cleaned down with sugar soap and general condition reported to Operations H.O.

Proposed projection sign.

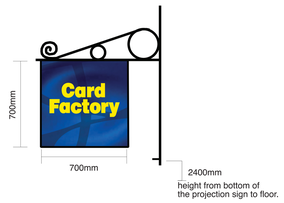

☐ Existing bracket to be remain, new Card Factory panel wrapped with digitally printed vinyl to be installed and attached to existing bracket.

EXISTING SHOP FRONT AND PROPOSED NEW SIGNAGE

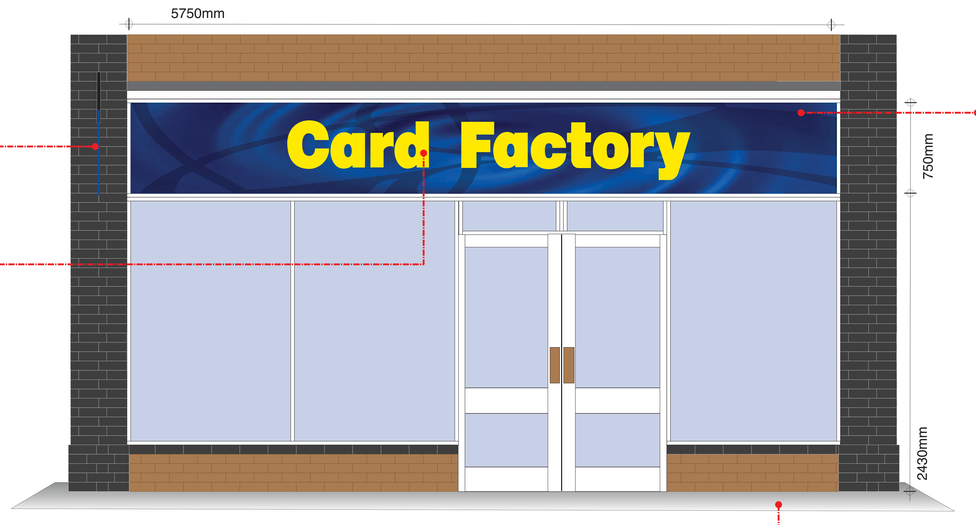

☐ New Card Factory panel wrapped with digitally printed vinyl to be installed and attached to existing bracket.

☐ 3mm dibond panel wrapped with digitally printed vinyl background, 5 year external grade matt laminted. Acrylic yellow 229 letters applied to face of dibond panel with 20mm offset sign locators. Panel fixed direct to existing fascia, fixings hidden.

☐ Existing pavement line

400MM Maximum Cap Height

Card

MATERIALS / FINISHES
3mm dibond panel wrapped with digitally printed vinyl background, 5 year external grade matt laminted. Acrylic yellow 229 letters applied to face of dibond panel with 20mm offset sign locators. Panel fixed direct to existing fascia, fixings hidden.
ILLUMINATION
N/A

SCALE

Due to the method of reproduction these plans may not be exact when using a calibrated scale rule, as a guide use the indicated bar which was shown on the original drawing at 1000mm

SCALE 1:50 — 1000mm

The original of this drawing is copyright and contains confidential information. It is the property of Sportswift Ltd. Trading as Card Factory, without whose permission may not be copied, shown or handed to a third party or otherwise used, and is to be returned promptly upon request Card Factory

REVISIONS	DATED

Card Factory

TITLE	Proposed Plan
ADDRESS	**Unit 25- 29 High Street CHEADLE STAFFORDSHIRE ST10 1AY**
APPLICANT	Sportswift LTD - T/A Card Factory
WORKS DESCRIPTION	3mm dibond panel wrapped with digitally printed vinyl background, 5 year external grade matt laminted. Acrylic yellow 229 letters applied to face of dibond panel with 20mm offset sign locators. Panel fixed direct to existing fascia, fixings hidden. Existing shop front to be cleaned down.
DRAWING NUMBER	03102016
SCALE 1:50 @ A3	Version (1)
SIGNED: J.C.PAYNE	DATED: 03/10/2016

We hereby certify that this plan is a true copy of the plan referred to in connection with the application for building warrant planning consent and approval

CONTACT	Jonathan Payne
E-mail:	jonathan.payne@cardfactory.eu.com
Direct Line:	01924 877846
Mobile:	07714 768 422

Card Factory, Century House, Brunel Road, Wakefield 41 Industrial Estate, Wakefield, WF2 0XG