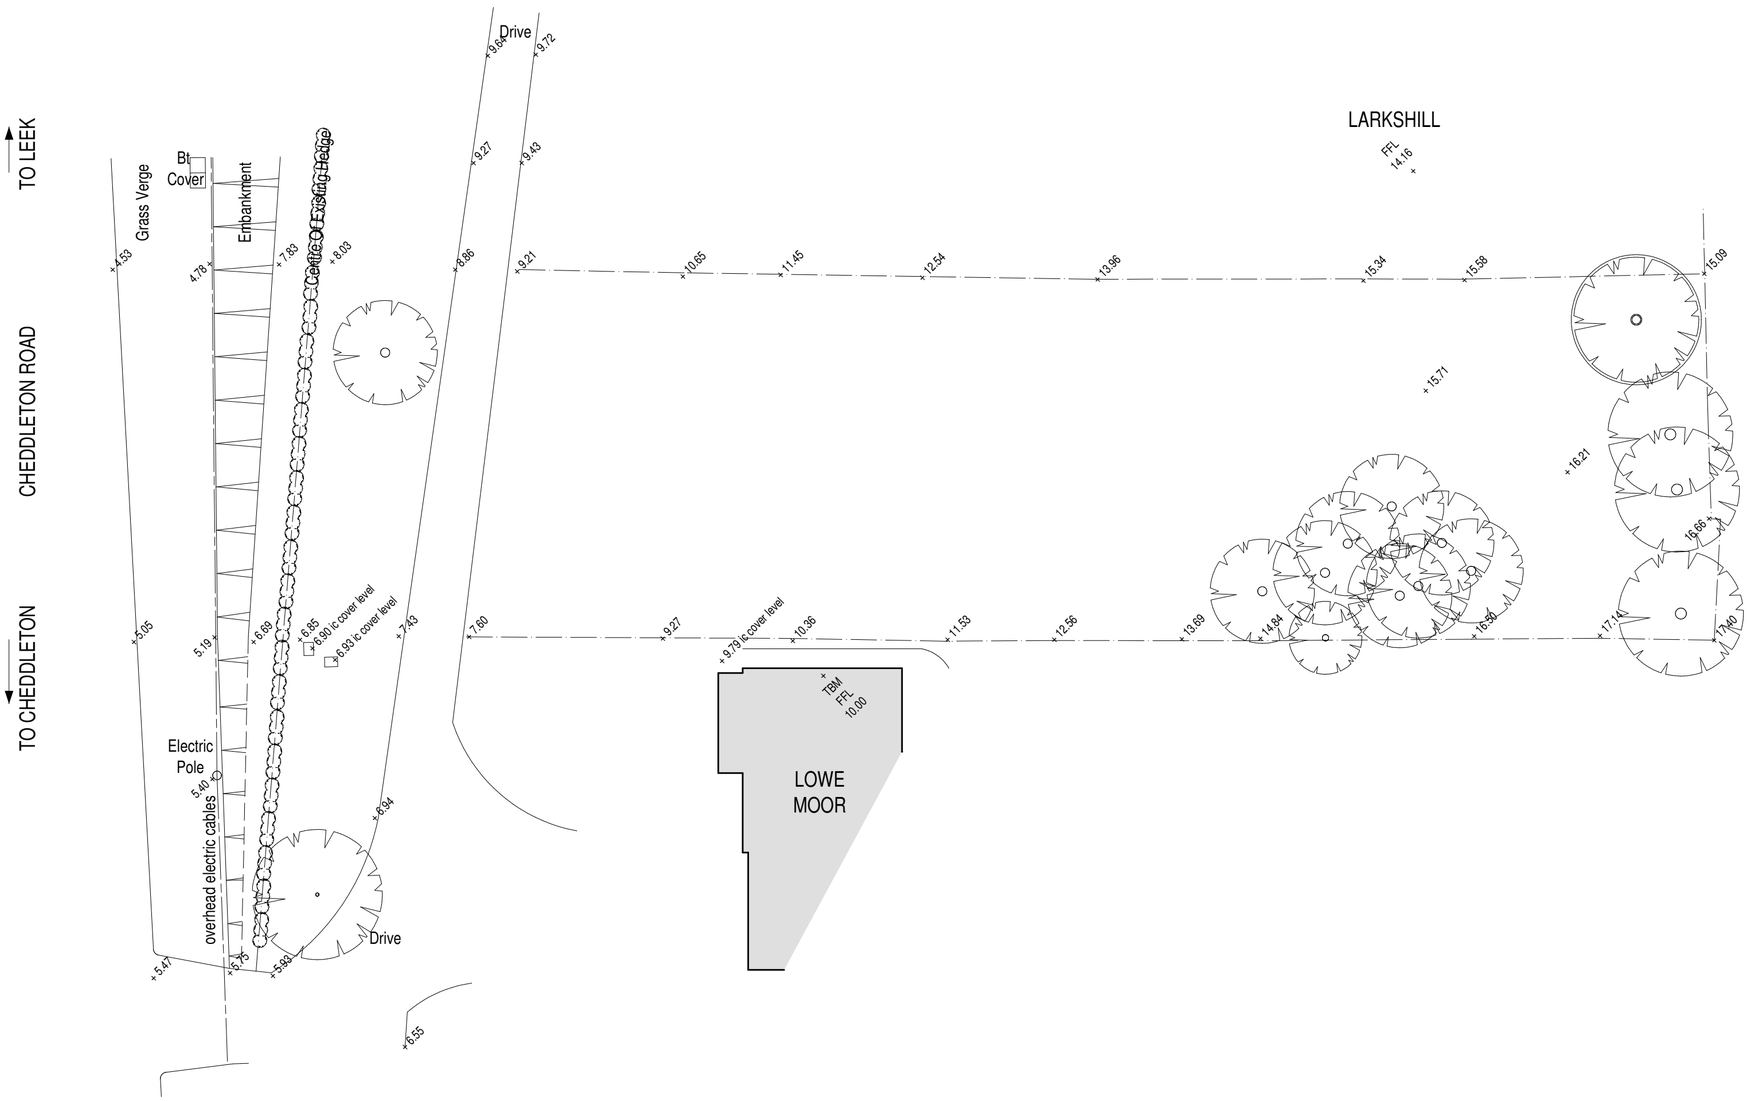

SITE PLAN

0.0m 5.0m 10.0m

scale bar @ 1:200

KAMAR DEVELOPMENTS LTD

PROPOSED DWELLING ON LAND
ADJACENT TO
LARKSHILL,
CHEDDLETON ROAD,
BIRCHALL,
LEEK,
STAFFS,
ST13 5QZ.

SITE PLAN - EXISTING CONDITIONS

Date	Sheet	Scale
AUG 2009	A2	1:200
Drg No.	Rev.	Drawn
2009-1638-03	-	ASR

Rev.

SAMMONS Architectural LIMITED
Chartered Institute of Architectural Technologists

10 Cawdry Buildings, Fountain Street, Leek. ST13 6JP
Telephone + Fax 01538 386002
E-mail: info@sammonsltd.co.uk

This drawing is copyright. Do not scale.
All dimensions must be checked prior to commencement.