




EXISTING GROUND FLOOR PLAN

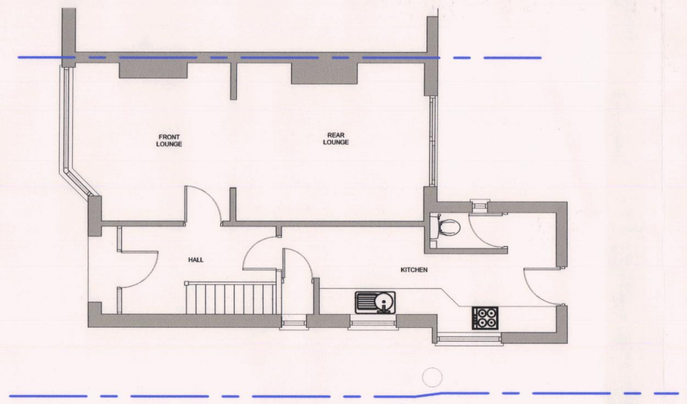

EXISTING REAR ELEVATION

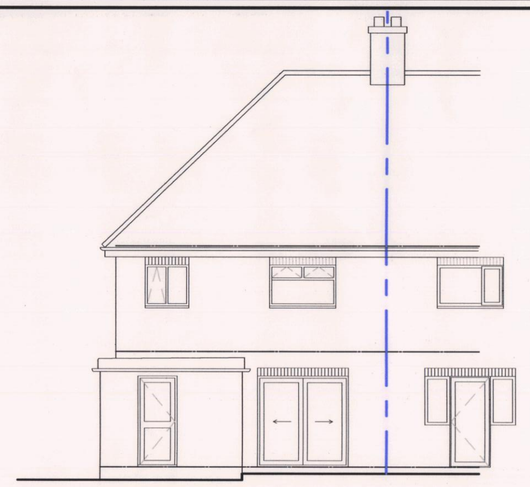

EXISTING SIDE ELEVATION

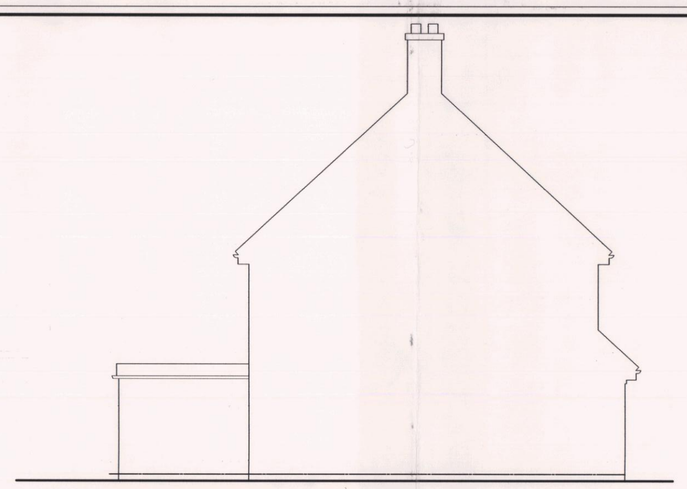

EXISTING SIDE ELEVATION

GENERAL NOTES:

The Contractor is responsible for checking dimensions and verifying them on site before proceeding. Figured dimensions only to be worked to - Do Not Scale from the Drawing.


Discrepancies are to be reported to the T.O. immediately, or the Contractor is to be responsible for same.

All work to comply with current good practice, Building Regulations and subsequent amendments, the project Specification/Schedule of Works and relevant British Standards and Codes of Practice.

Materials and Components to be suitable for their intended use.

This drawing is to be read in conjunction with the accompanying Schedule of Works.


This drawing is copyright and should not be reproduced without the express permission of Revival Home Improvement Agency.

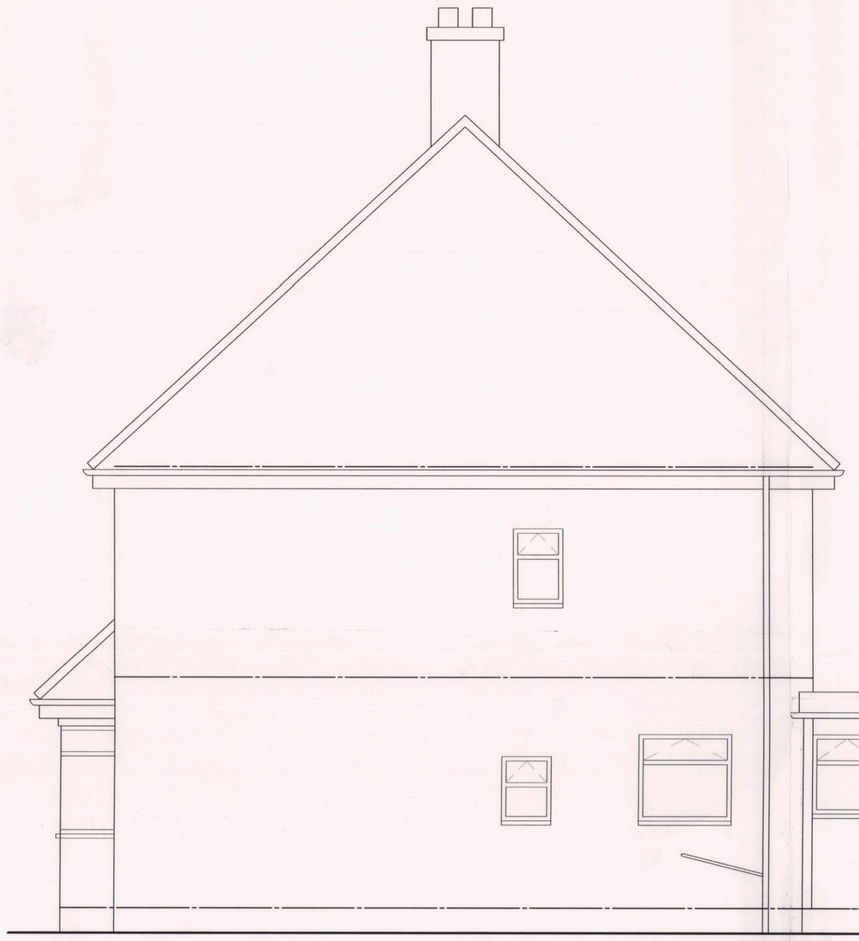


PROPOSED REAR ELEVATION

FINISHES SCHEDULE


Brickwork	-	Clay facing brick to match existing.
Roof	-	Flat roof: Green mineral felt with PVCu fascia.
Windows/doors	-	White PVCu double glazed units.
Rainwater Goods	-	Plastic round pipework & ½ round gutters; colour brown.

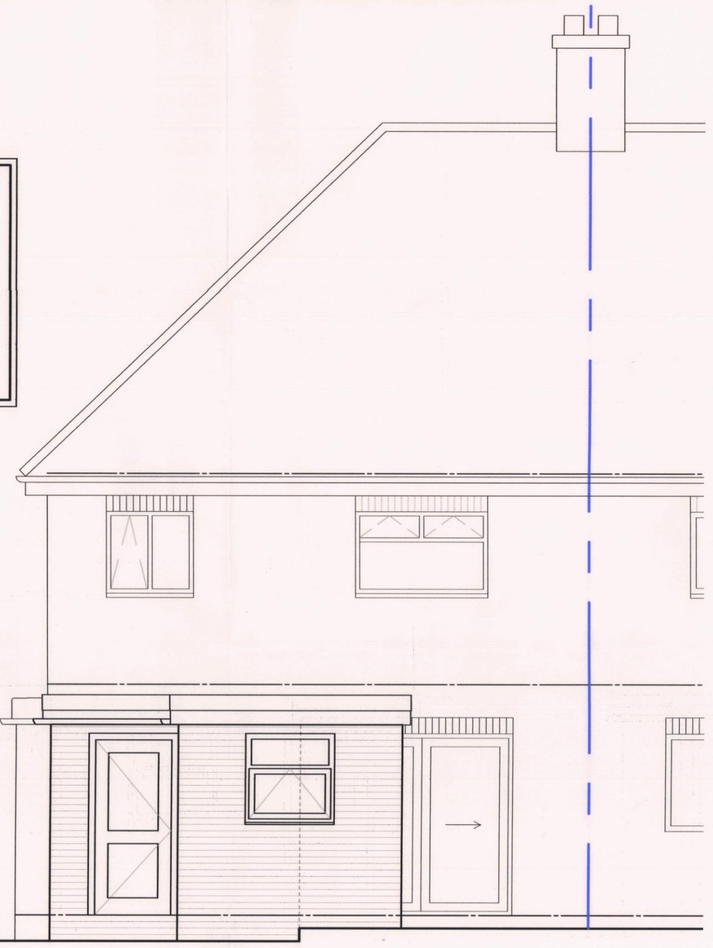

PROPOSED REAR ELEVATION

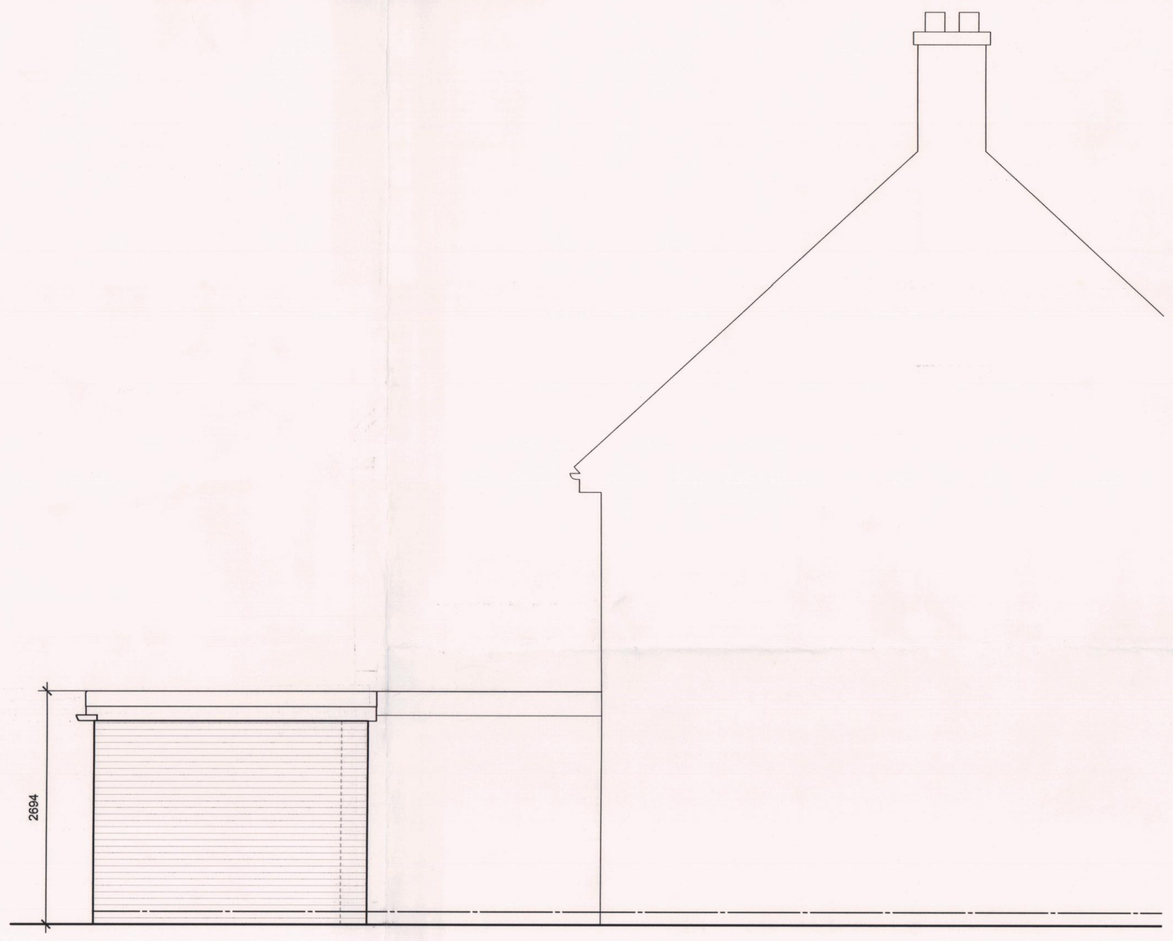

PROPOSED SIDE ELEVATION

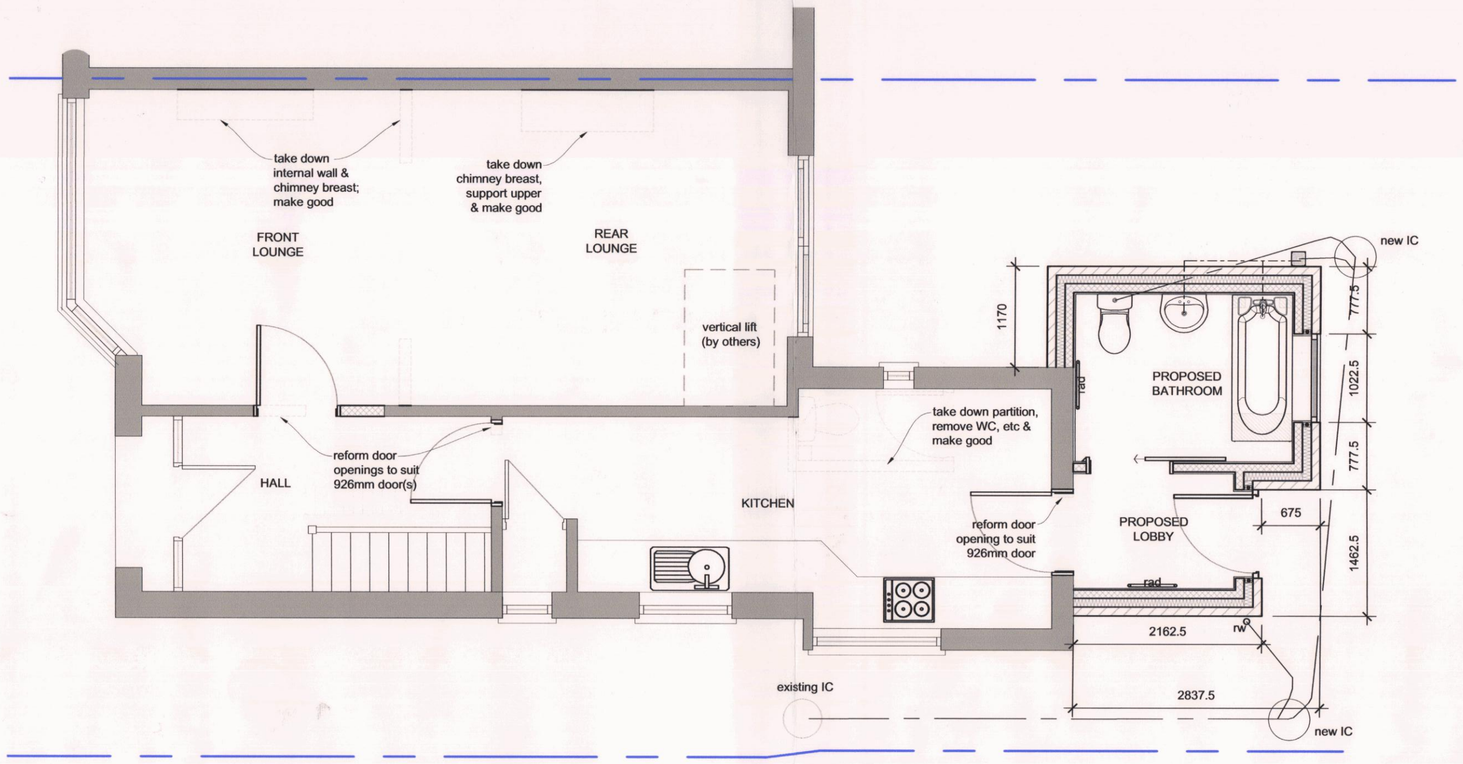


PROPOSED GROUND FLOOR PLAN



© Crown Copyright 2009. All rights reserved. Licence number 100020449

LOCATION PLAN (1:1250)

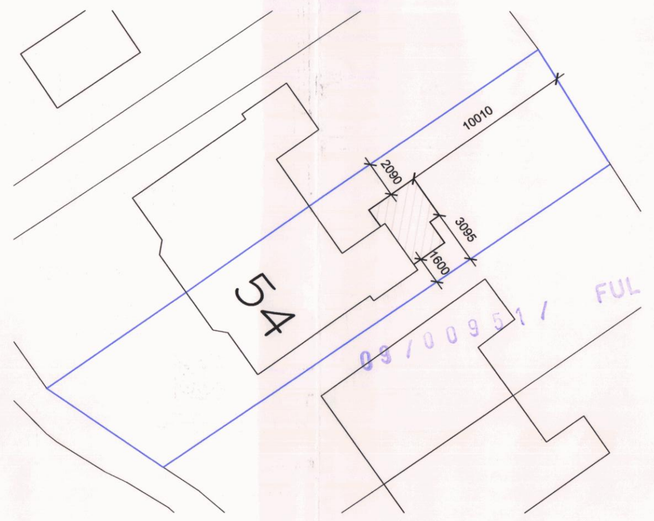

SITE PLAN (1:250)

Rev	By	Description	Date

revival
HOME IMPROVEMENT AGENCY
Staffordshire Housing Association.
Victoria Chambers, 27-29 Church Street, Stoke-on-Trent, ST4 1DQ. Tel: 01782 749202

Client/Address:
Mr & Mrs Dyas
54 Mount Road,
Blythe Bridge,
ST11 9PZ.

Project:
Proposed Disabled Facilities Grant - Rear Extension to provide Ground Floor Level Access Shower Room

Drawing Title:
PLANNING DRAWING

Revision:	Drawn By:	Case No.:
	I. Richards	7354
Drawing No.: SMDFG/7354/005		**Scale:** 1:50, 1:100
		Date: 23/09/09