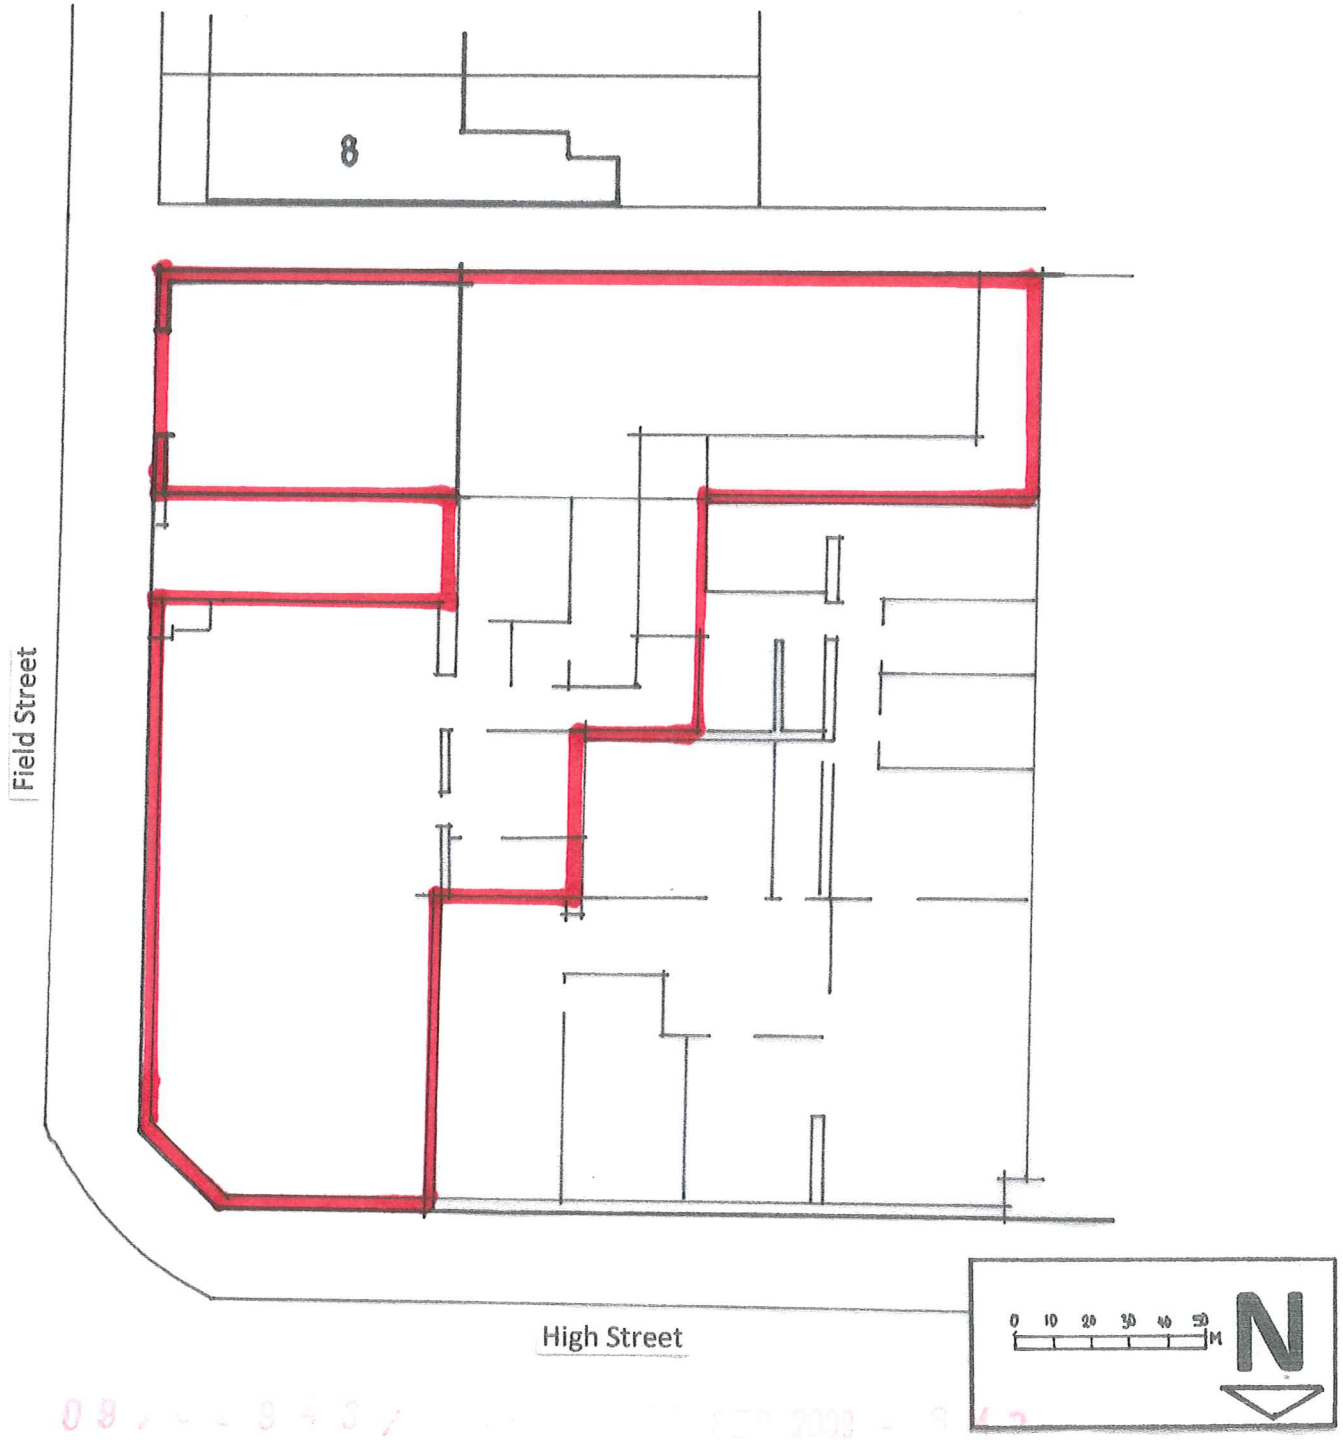


Former Magistrates Courts and

Government Offices, High Street, Leek

block plan **Scale 1:200**