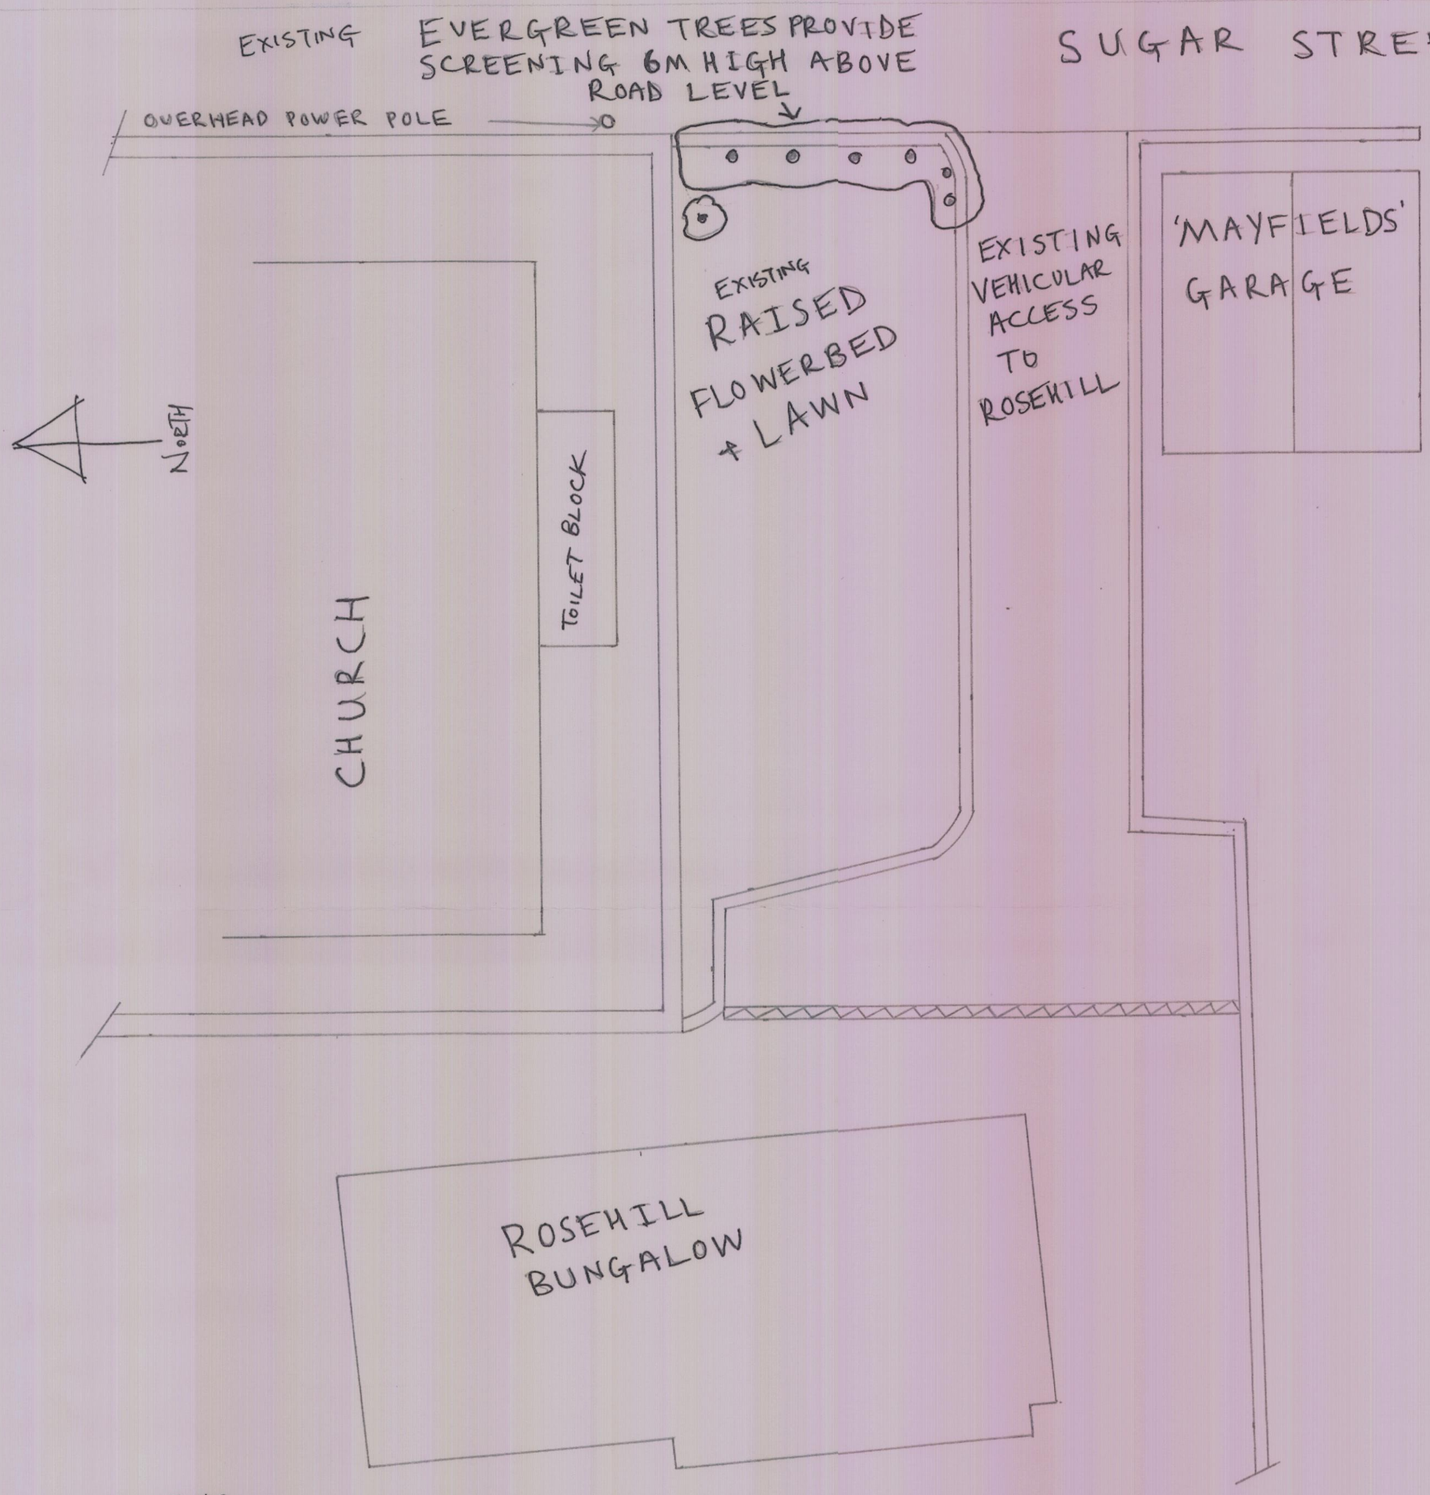

SITE / EXISTING BLOCK PLAN

SCALE 1:100 @ A2

[ROSEHILL, SUGAR STREET, RUSHTON SPENCER]

FILE 1 0 OCT 2009 - S M D
1 2 OCT 2009 - S M J