THIS DRAWING IS TO BE READ IN CONJUNCTION WITH ACCOMPANYING SPECIFICATION NOTES

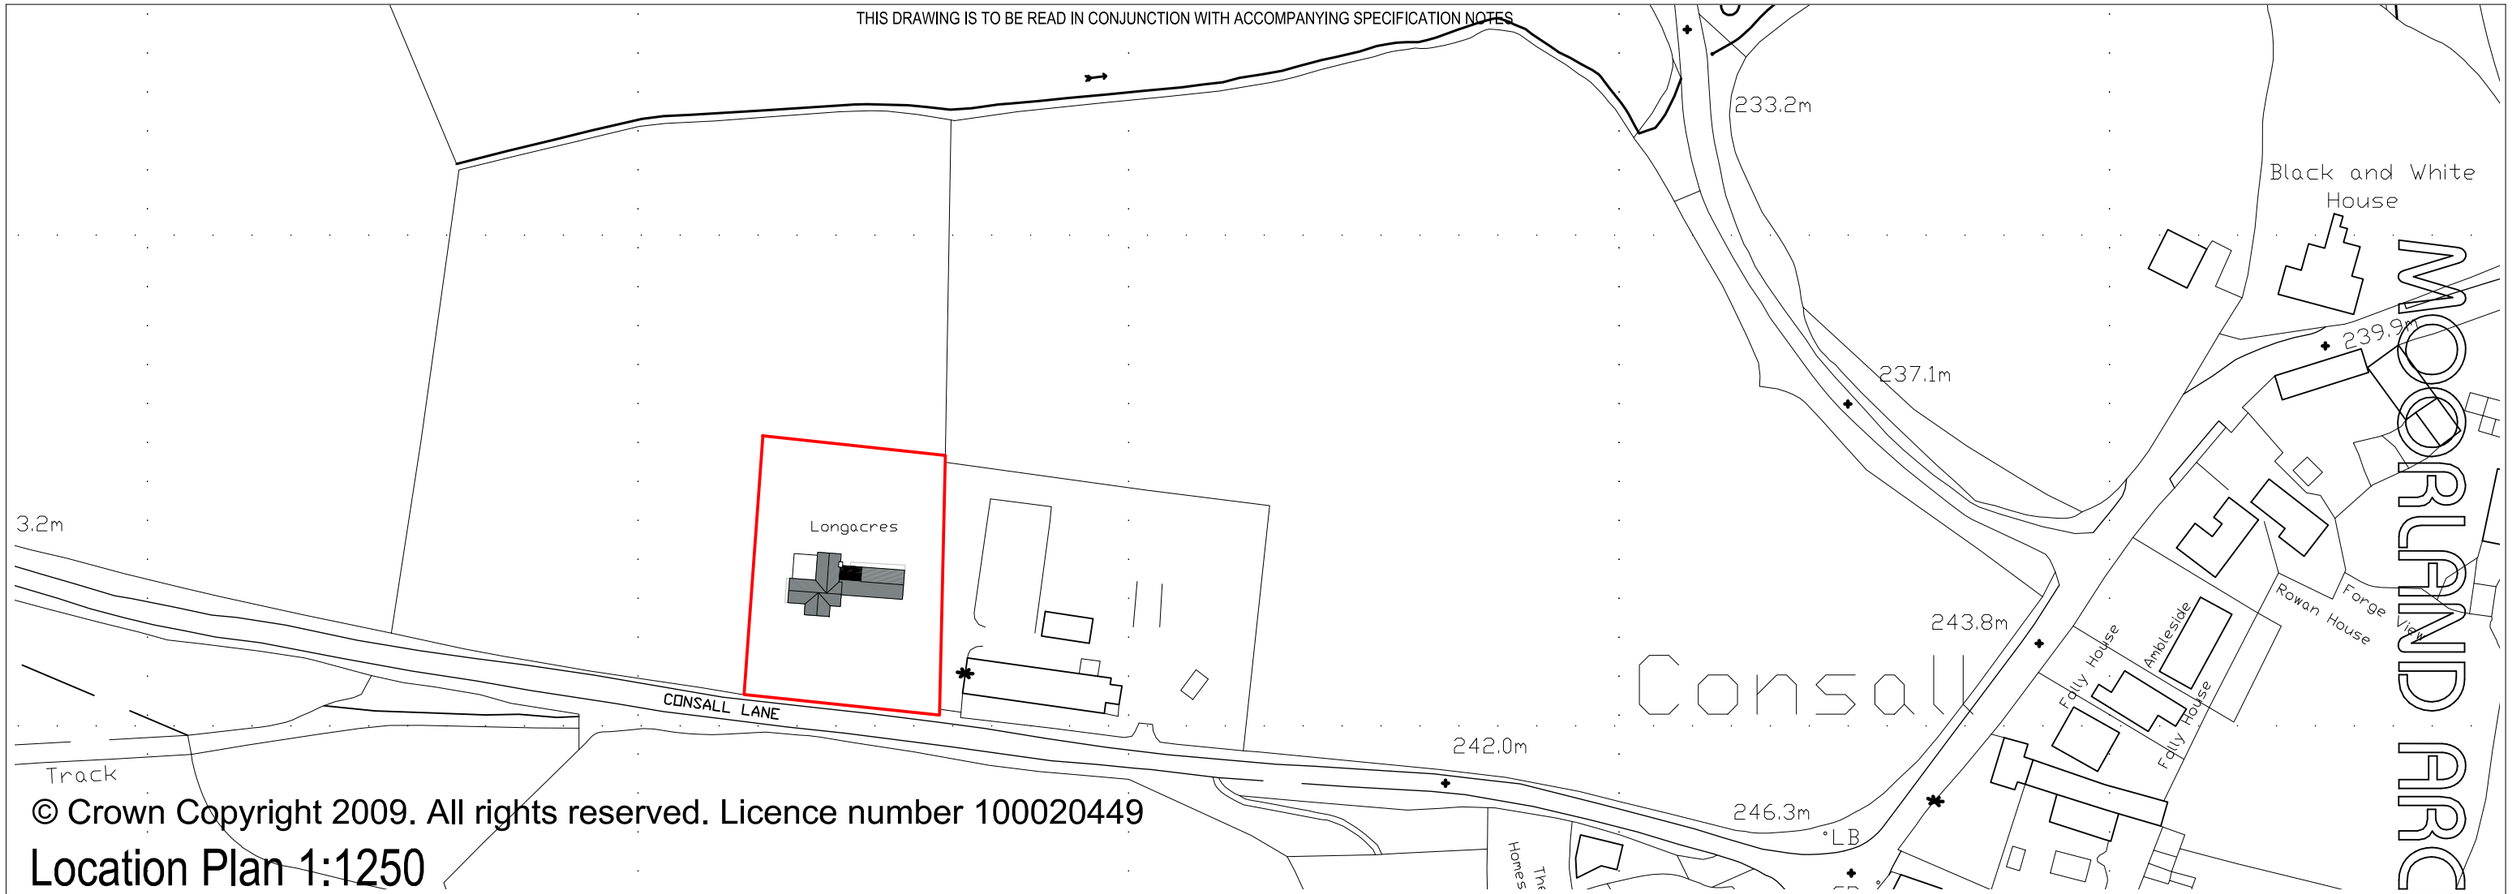

© Crown Copyright 2009. All rights reserved. Licence number 100020449

Location Plan 1:1250

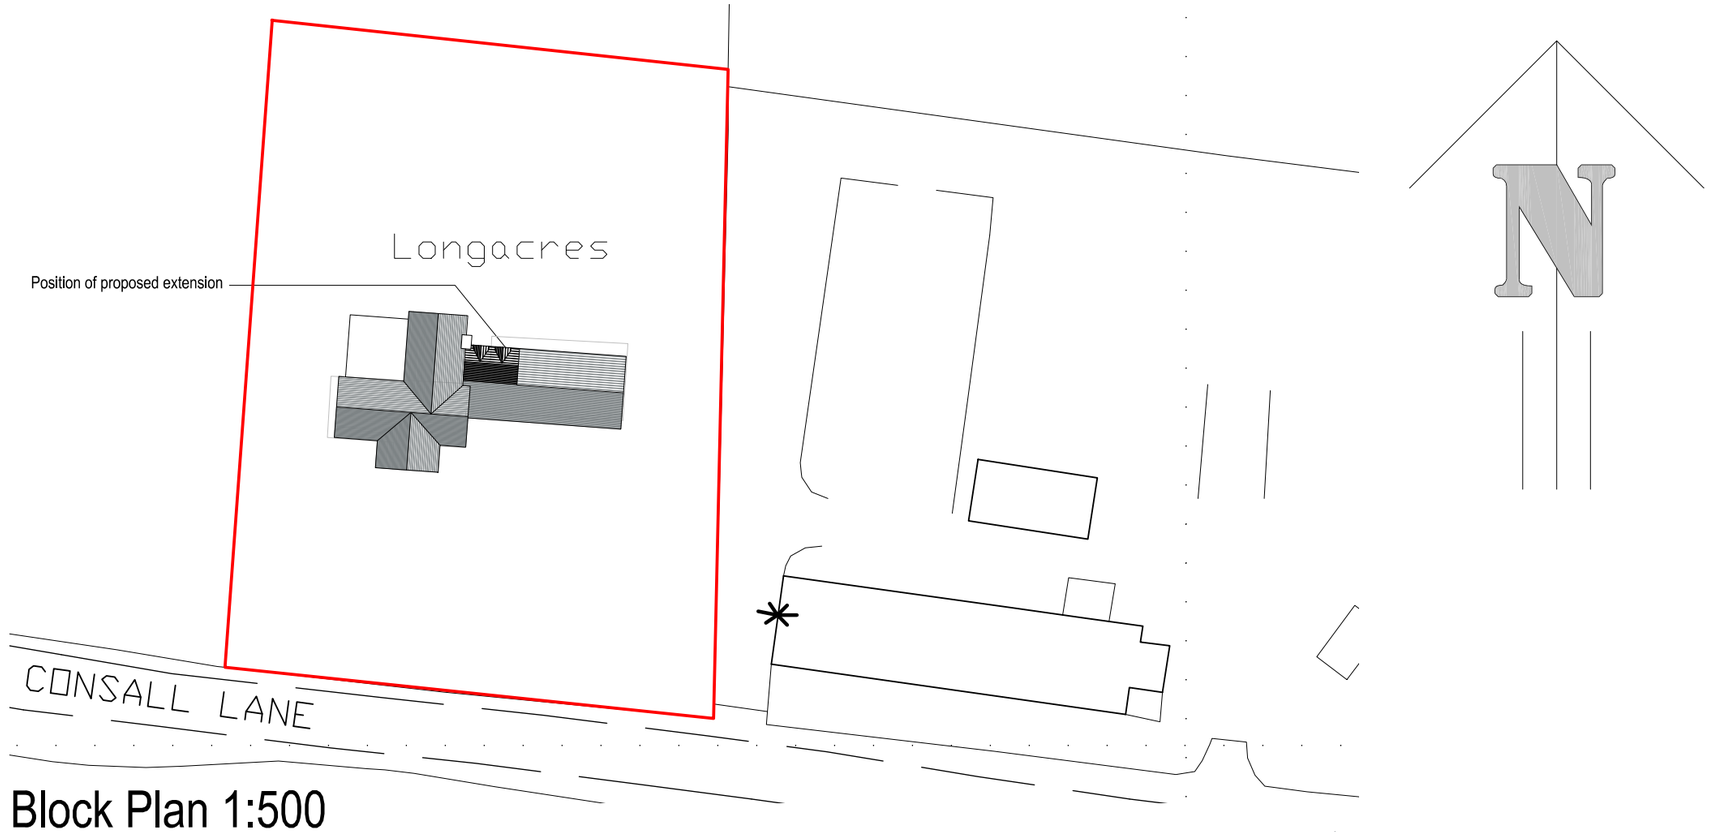

Block Plan 1:500

revision: date: details:

MOORLAND ARCHITECTURAL SERVICES

MOORLANDS,
4 MEIGH ROAD,
WERRINGTON,
STOKE ON TRENT,
ST9 0JY
TEL / FAX 01782 302021

MEMBER OF
THE CHARTERED
INSTITUTE OF
ARCHITECTURAL
TECHNOLOGISTS

Client	Mr M Findlow Longacres, Consall Lane, Consall, Stoke on Trent, ST9 0AD
Project	First floor extension to rear
Description	Planning Drawing Location and Block Plan

Scale1:1250 1:500	Date Oct 2009	Revision
Drwg No	874-09-02	Sheet Size A 3

- CONTRACTOR IS TO CHECK ALL DIMENSIONS AND REPORT ANY ERRORS AND OMISSIONS
- ALL DIMENSIONS ARE IN MILLIMETRES UNLESS OTHERWISE STATED
- FIGURED DIMENSIONS SHOULD BE TAKEN IN PREFERENCE TO SCALING
- SETTING OUT IS THE RESPONSIBILITY OF THE CONTRACTOR
- THIS DRAWING IS FOR THE PURPOSES OF SUBMISSION TO LOCAL AUTHORITY

- THIS DRAWING IS THE COPYRIGHT OF MOORLAND ARCHITECTURAL SERVICES.